

STEPHEN JUPP MRTPI

CHARTERED TOWN PLANNER

348 CHICHESTER ROAD, BOGNOR REGIS

West Sussex PO21 5BX


Tel 01243 822113

Email: steve@planning-solutions.co.uk

www.planning-solutions.co.uk

ARUN DISTRICT COUNCIL

uk No.	AW	272	06	
RECEIVED	26/10/06			

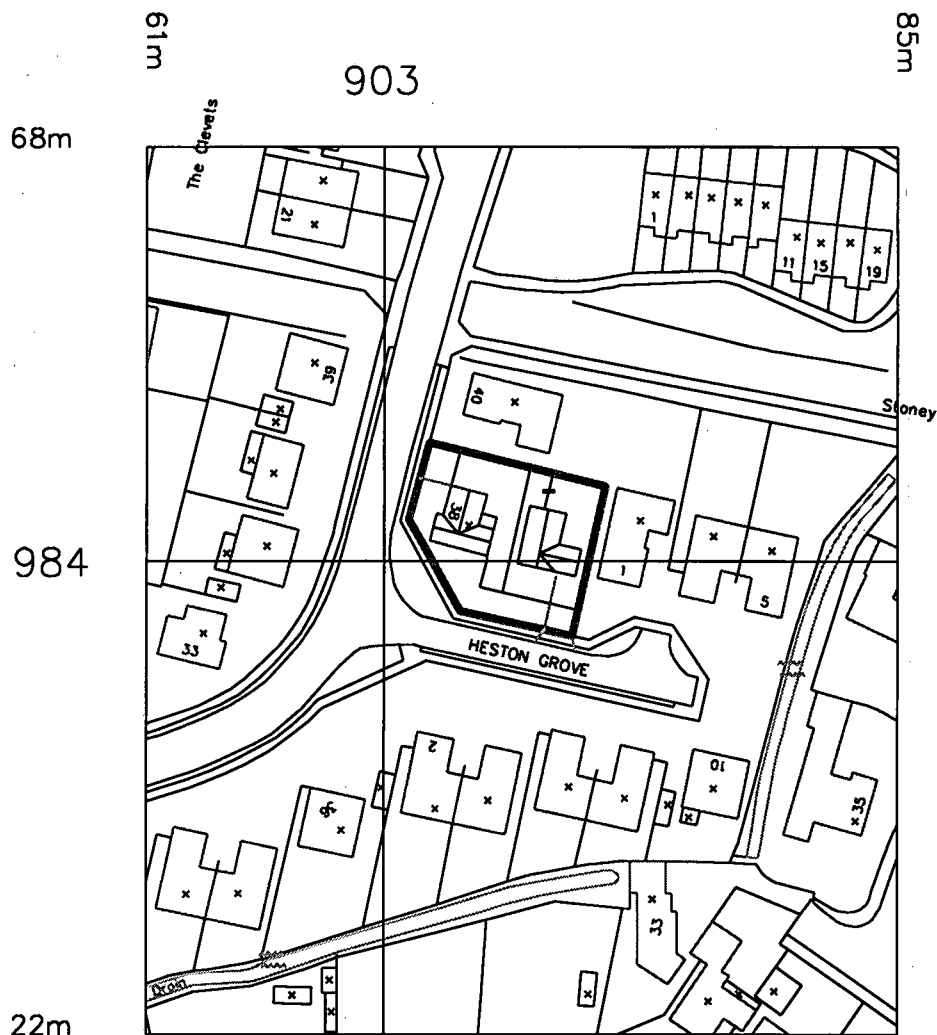

38 PRYORS LANE, ALDWICK

LOCATION PLAN

Scale 1:1250 @ A4 Date 25.10.06 Dwg. No. 1