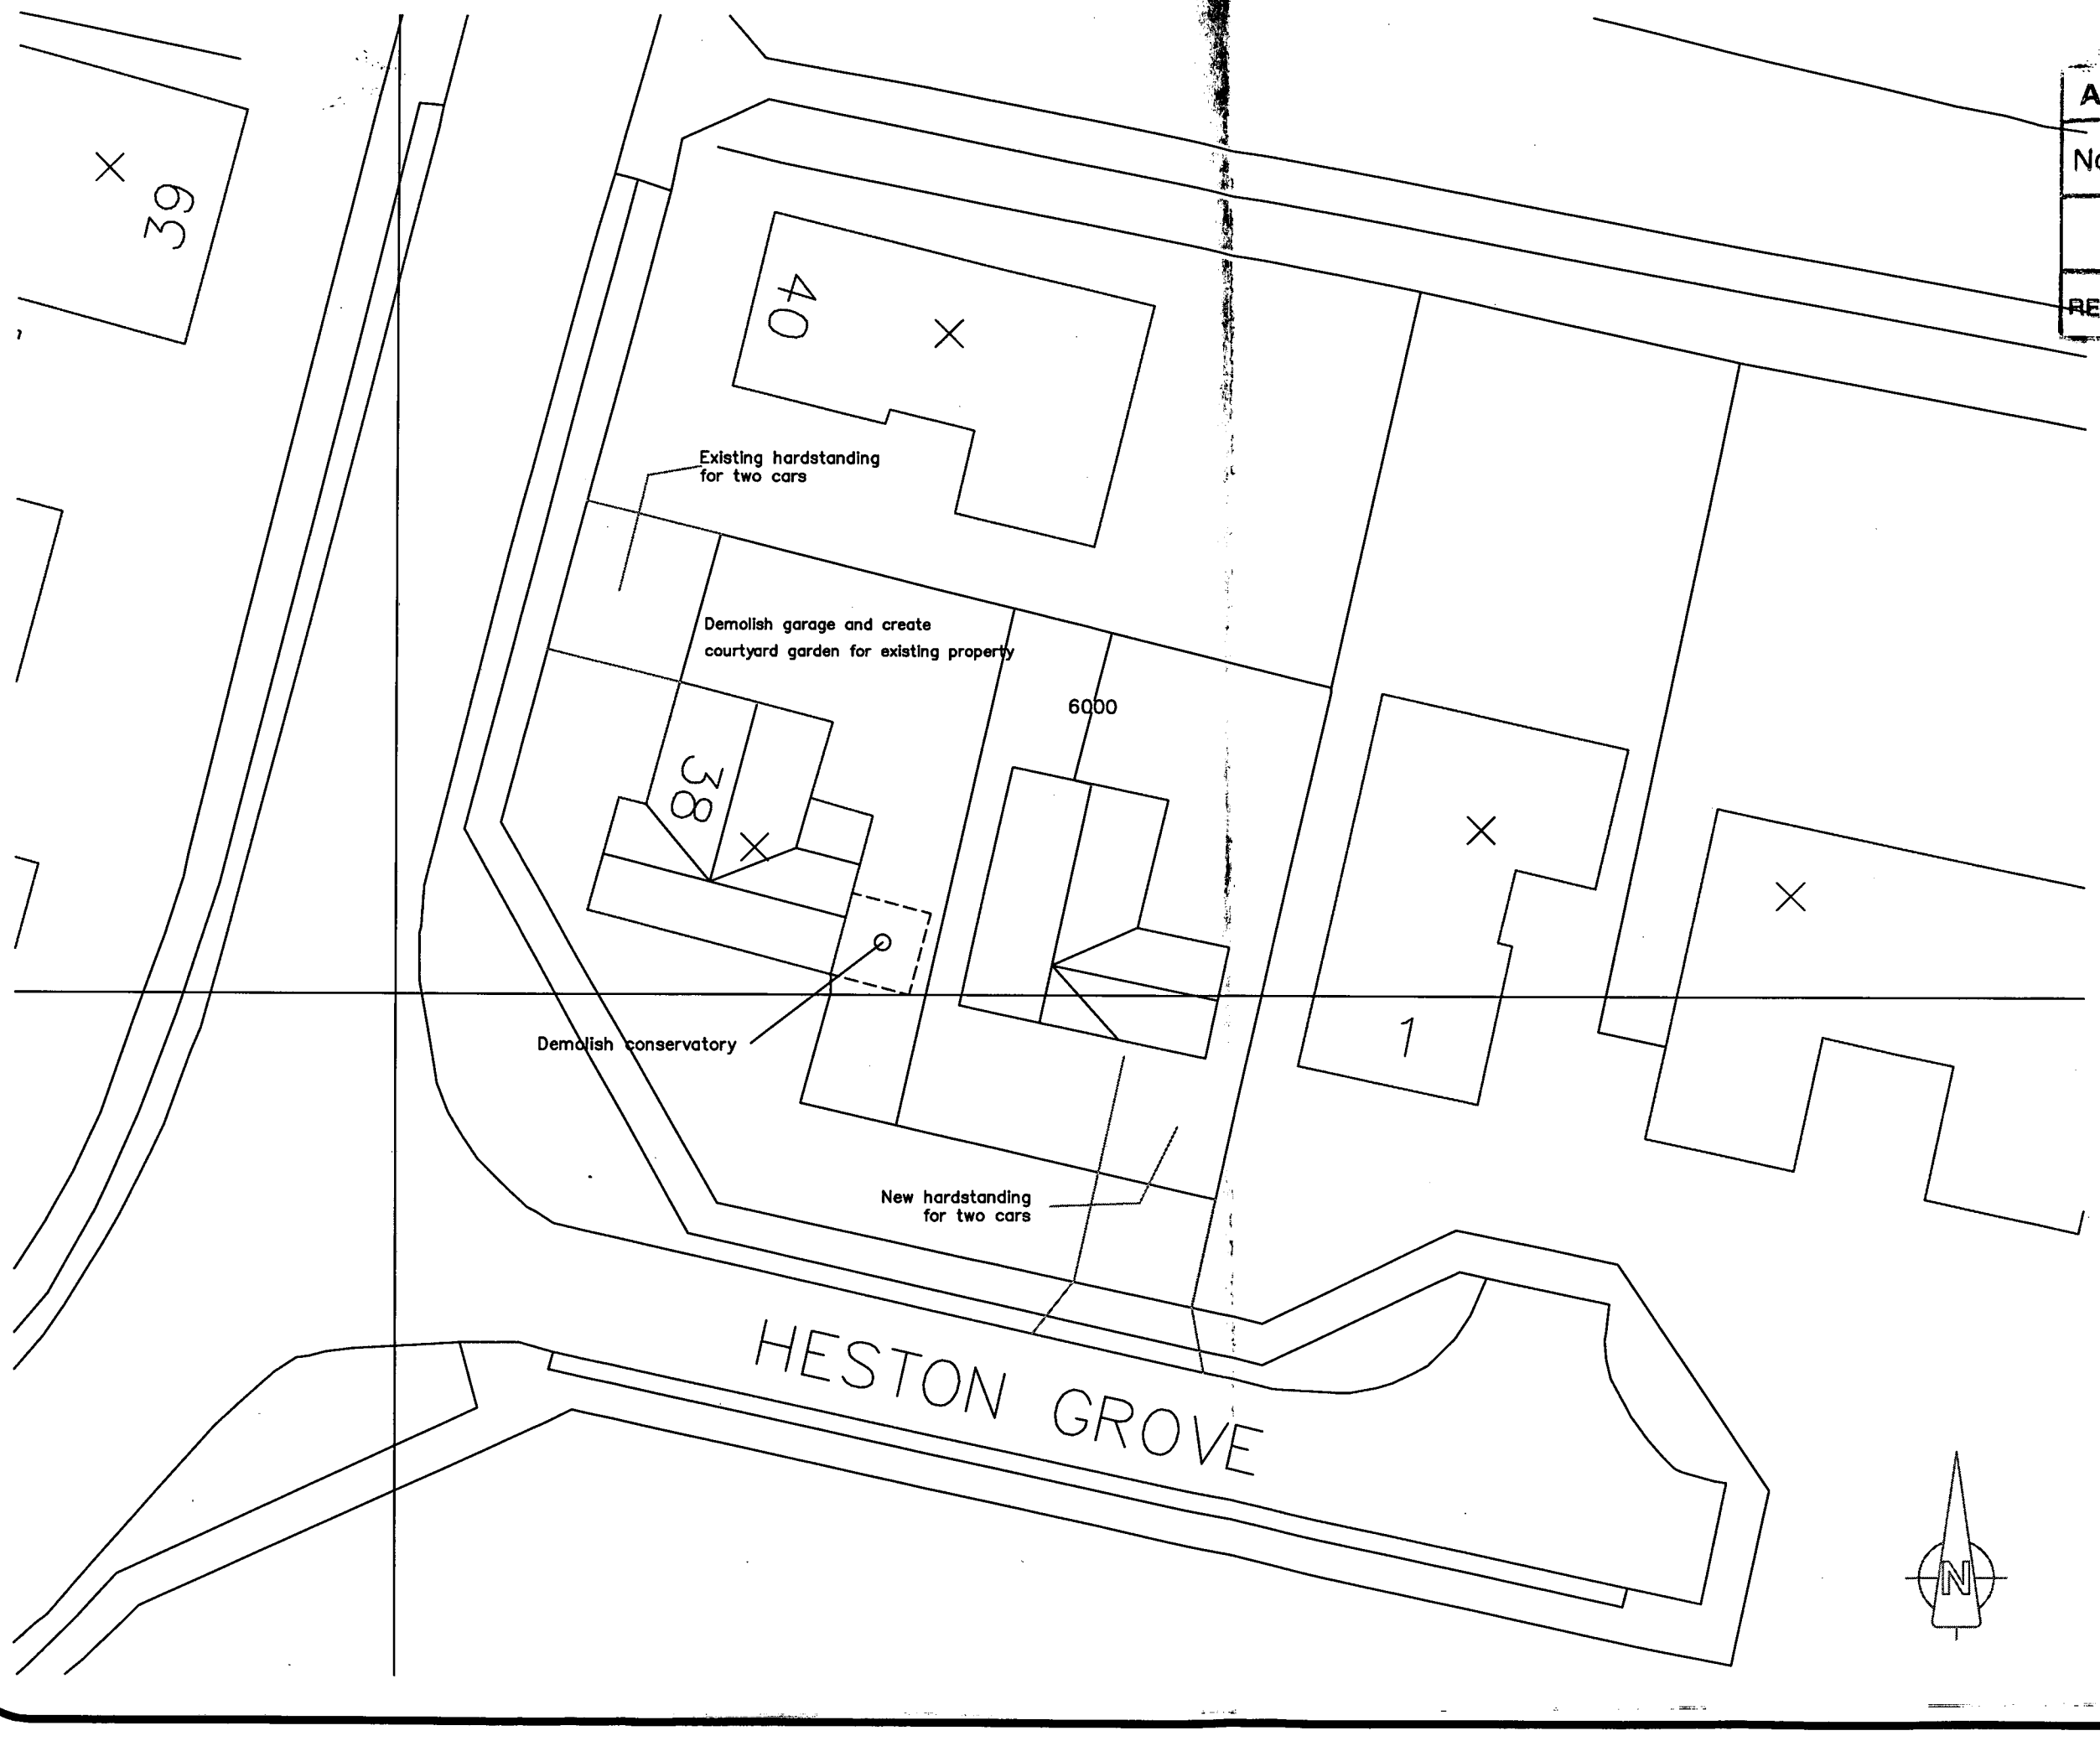


General Notes

ARUN DISTRICT COUNCIL

No. AW 272 06

RECEIVED 26/10/06

| No. | Revision/Issue | Date |
|---|---|---|
| | | |

Firm Name and Address
STEPHEN JUPP MRTPI
CHARTERED TOWN PLANNER
348 CHICHESTER ROAD
BOGNOR REGIS
PO21 5BX
T: 01243 822113
E: steve@planning-solutions.co.uk

Project Name and Address
Proposed Bungalow
Block Plan

38 Proyrs Lane
Aldwick

| Project | Sheet |
|---|---|
| ADC/10/06 | 2 |
| Date: 24.10.06 | |
| Scale: 1:250 @ A3 | |

ARUN DISTRICT COUNCIL:AW/272/06/ 26/10/2006
Superseded 04/12/06