


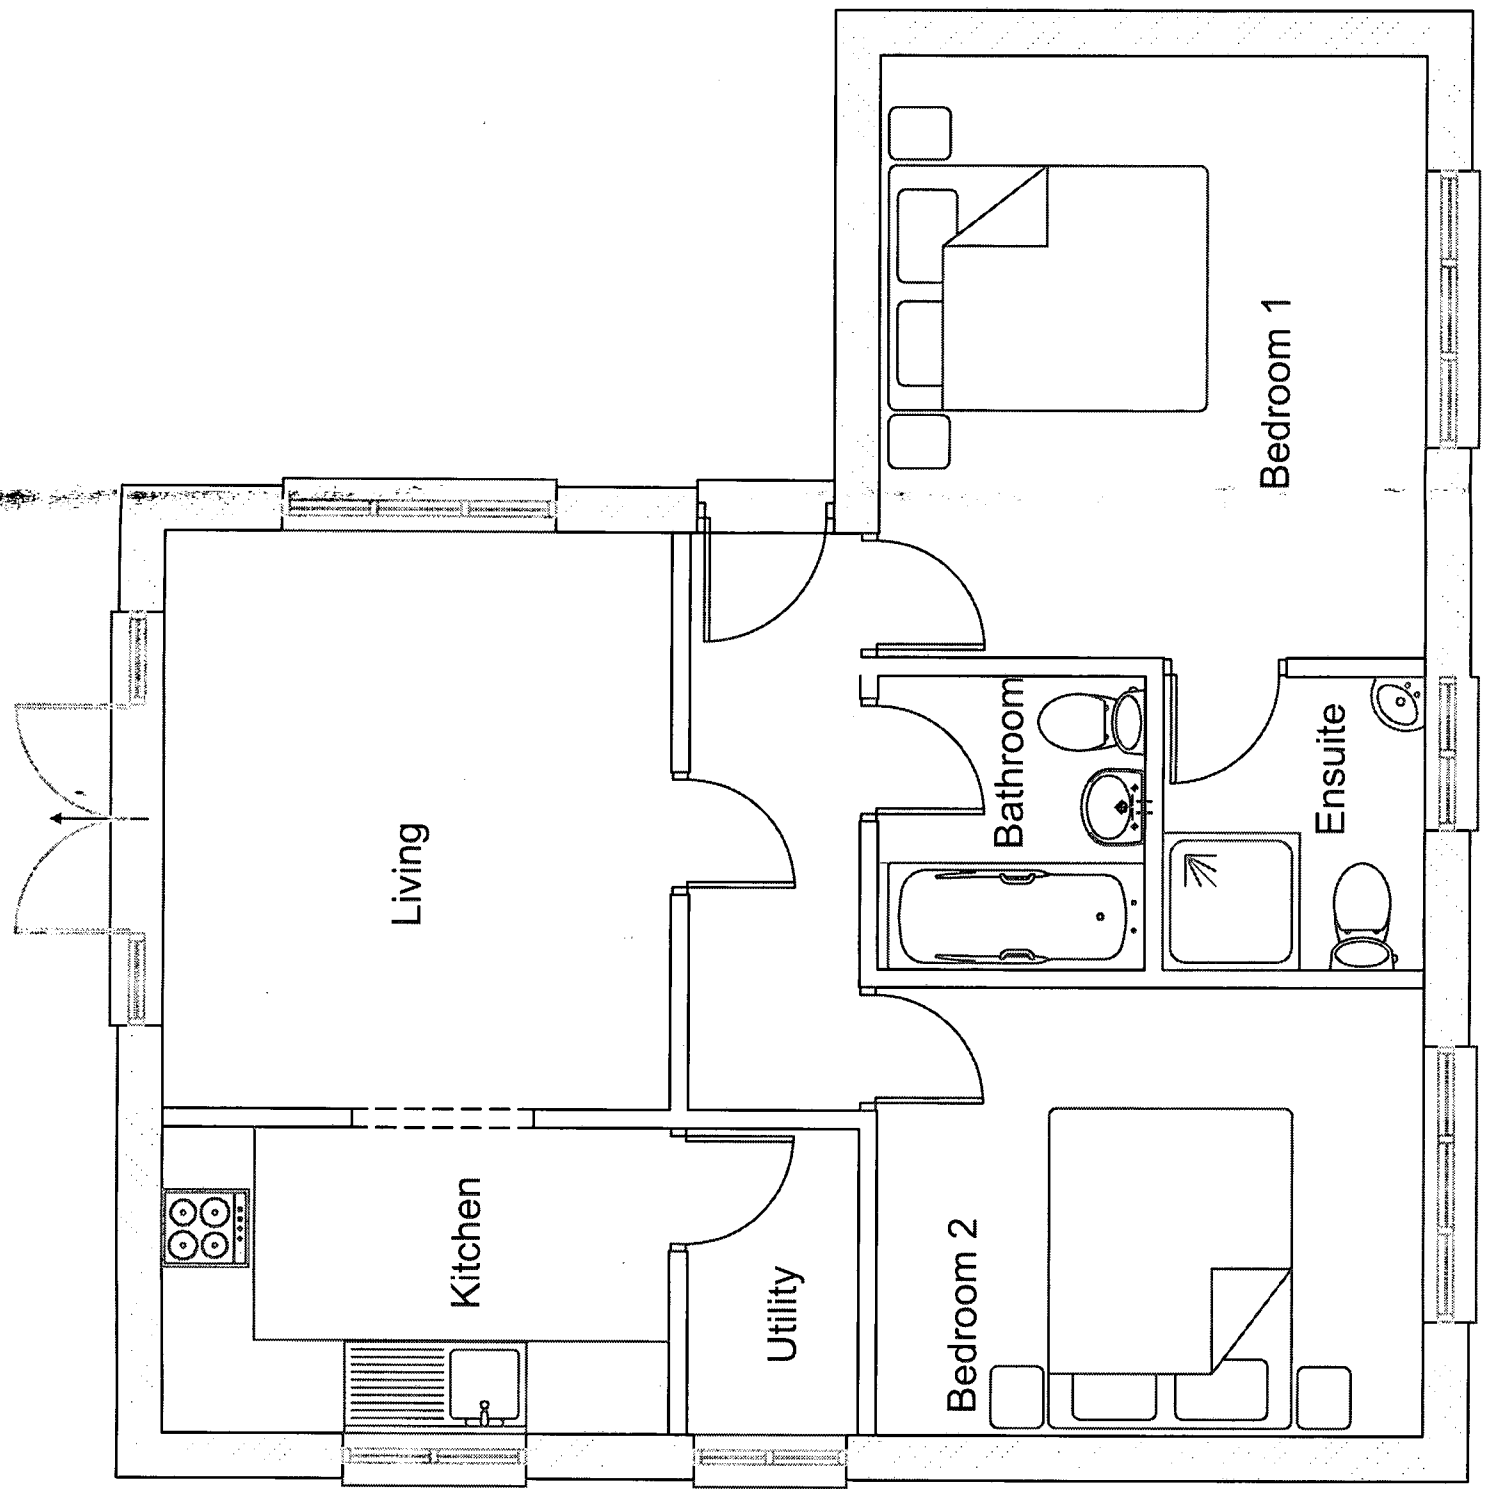

General Notes	
ARUN DISTRICT COUNCIL	
No.	AW 272 06
RECEIVED 26/10/06	
No.	
Revision/Issue	
Date	

Firm Name and Address	
STEPHEN JUPP MRTPI CHARTERED TOWN PLANNER 348 CHICHESTER ROAD BOGNOR REGIS PO21 5BX T: 01243 822113 E: steve@planning-solutions.co.uk	

Project Name and Address	
Proposed Bungalow Ground Floor 38 Pryors Lane Aldwick	

Project	
ADC/10/06	Sheet 3
Date	21.9.06
Scale	1:50 @ A3