
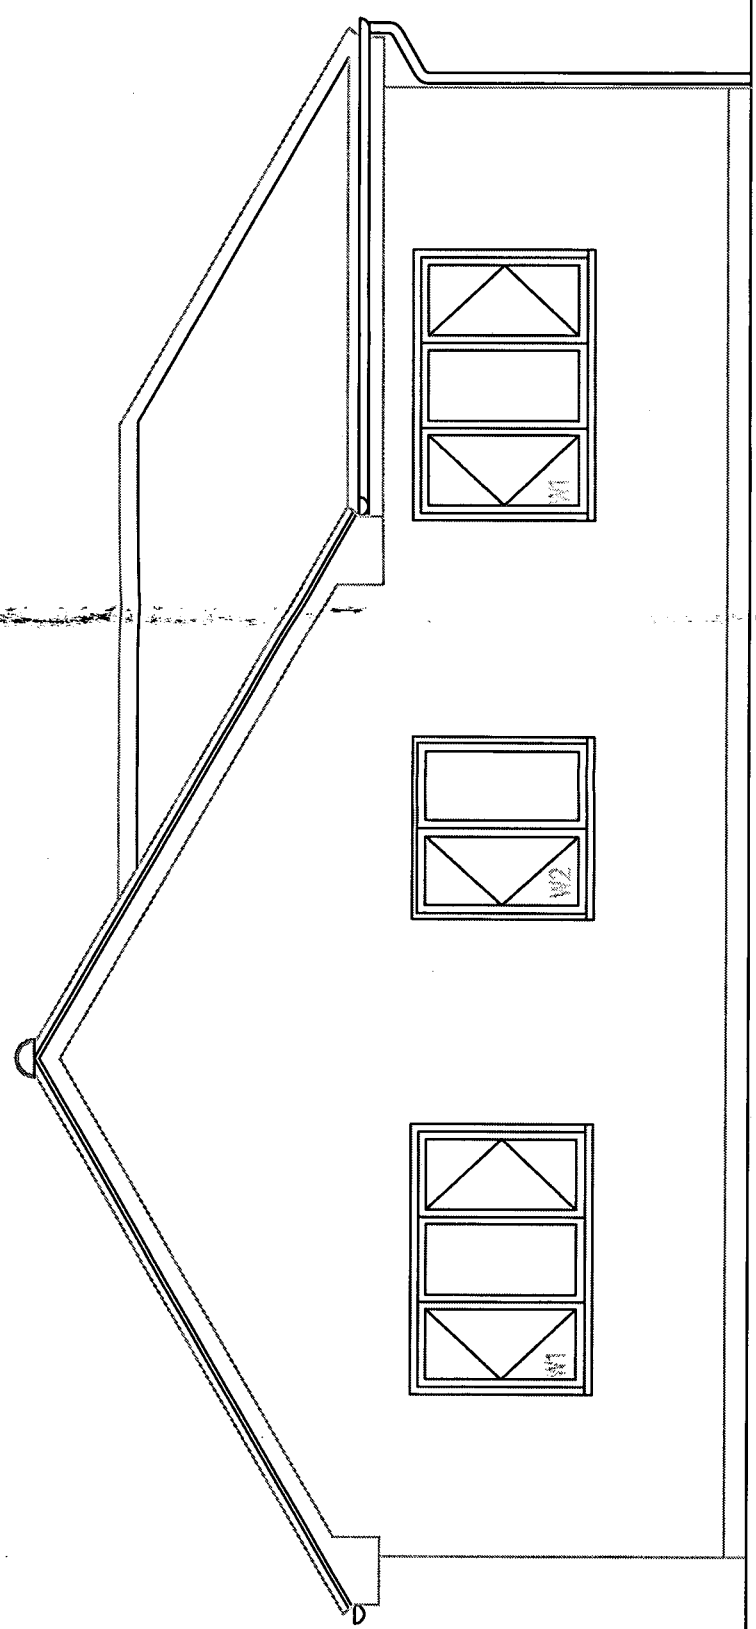


Front

Rear

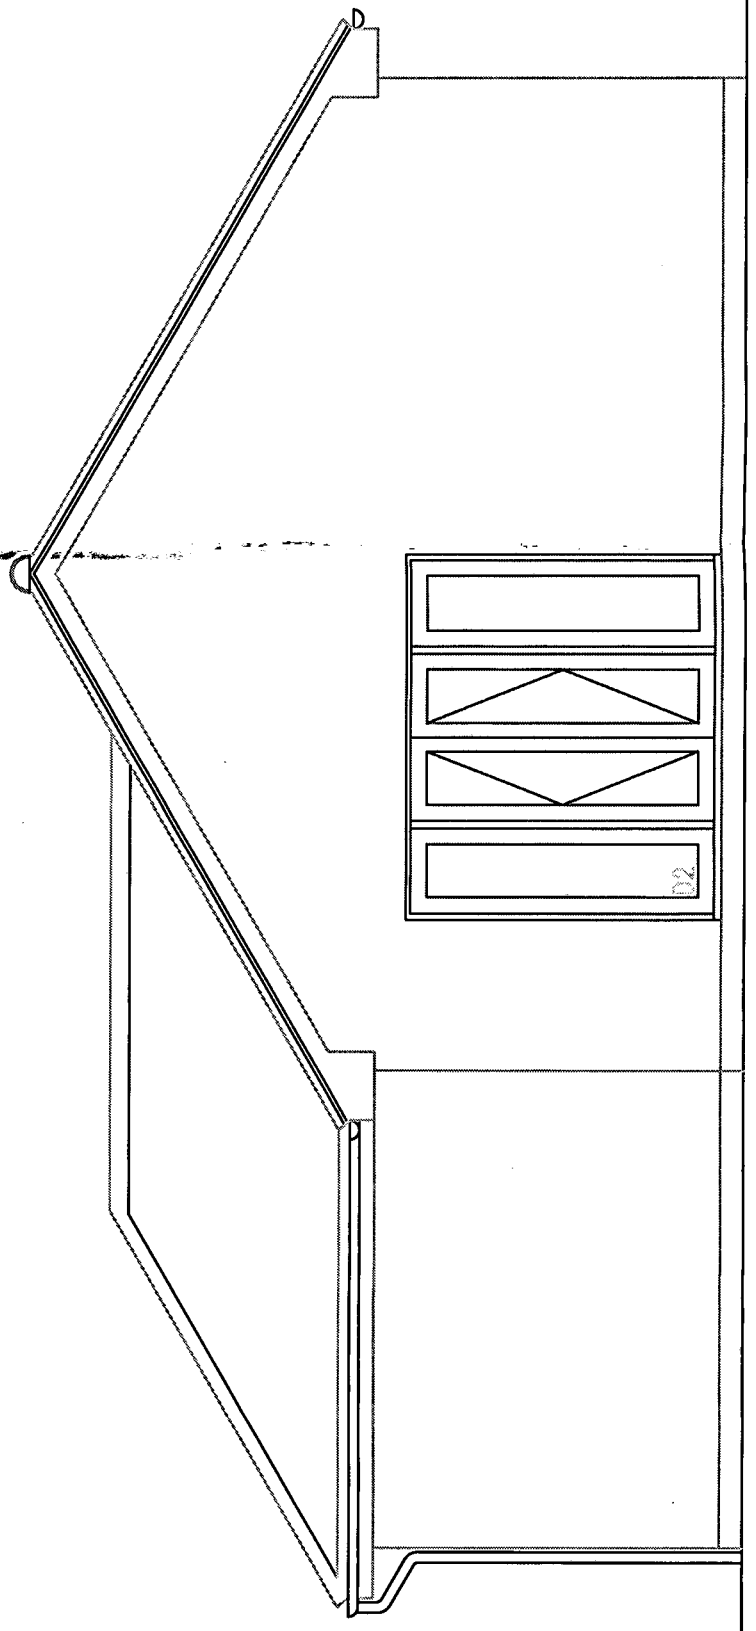

General Notes	
ARUN DISTRICT COUNCIL	
No.	AW 272 06
RECEIVED 26/10/06	

No.	Revision/Issue	Date

Firm Name and Address
STEPHEN JUPP MRTPI
CHARTERED TOWN PLANNER
348 CHICHESTER ROAD
BOGNOR REGIS
PO21 5BX
T: 01243 822113
E: steve@planning-solutions.co.uk

Project Name and Address
Proposed Bungalow
Front & Rear Elevations
38 Pryors Lane
Aldwick

Project	ADC/10/06	Sheet 4
Date	10.10.06	
Scale	1:50 @ A3	