

ARUN DISTRICT COUNCIL

No. AW 272 06

RECEIVED 26/10/06

General Notes


No.	Revision/Issue	Date

Firm Name and Address
STEPHEN JUPP MRTPI
CHARTERED TOWN PLANNER
348 CHICHESTER ROAD
BOGNOR REGIS
PO21 5BX
T: 01243 822113
E: sjup@planning-solutions.co.uk

Project Name and Address
Proposed Bungalow
Side Elevations
38 Pryors Lane
Aldwick

Project	ADC/10/06	Sheet	5
Date	10.10.06		
Scale	1:50 @ A3		

East

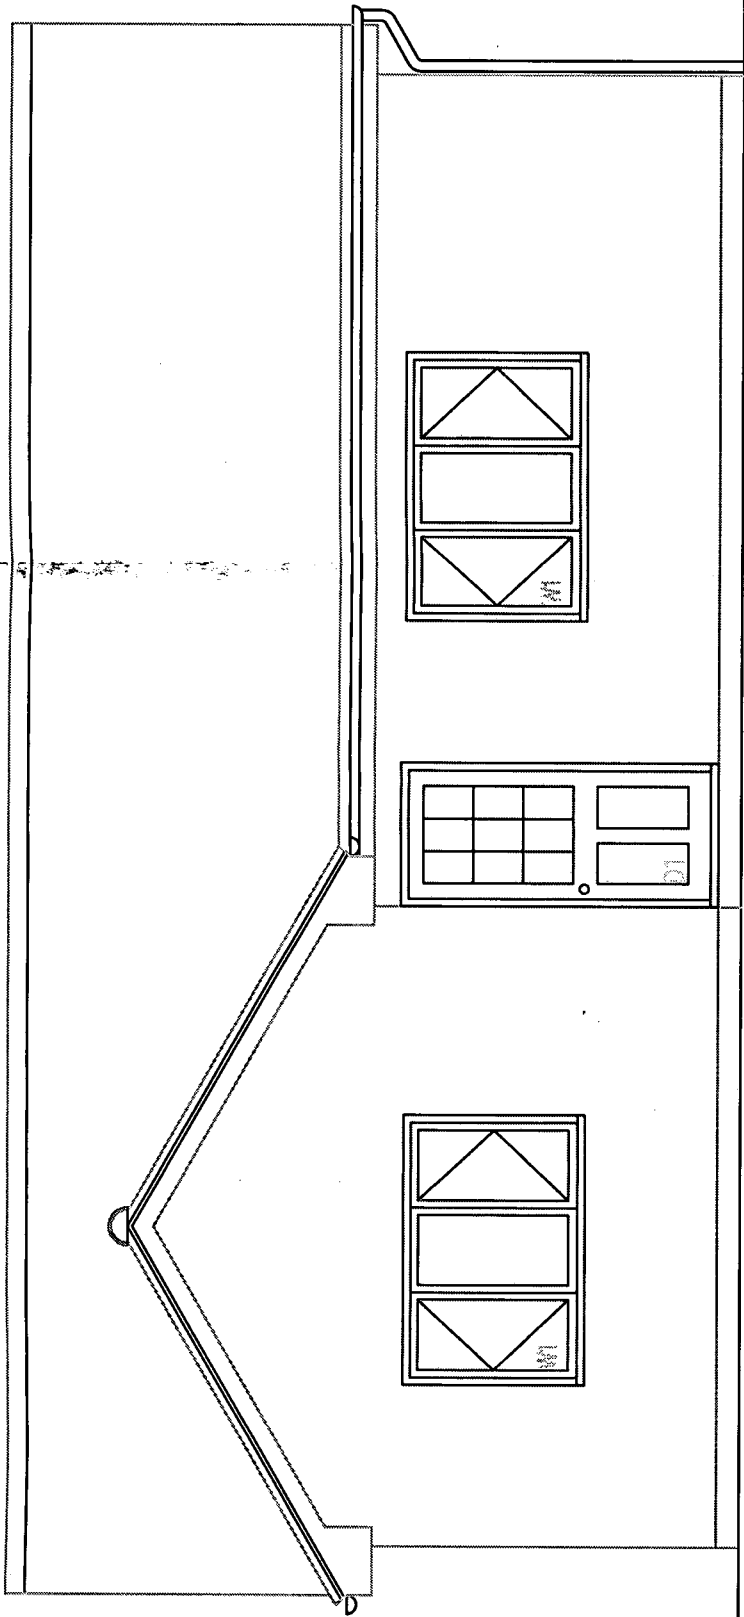

West

