

STEPHEN JUPP MRTPI

CHARTERED TOWN PLANNER



348 CHICHESTER ROAD, BOGNOR REGIS

West Sussex PO21 5BX

Tel 01243 822113

Email: steve@planning-solutions.co.uk

www.planning-solutions.co.uk

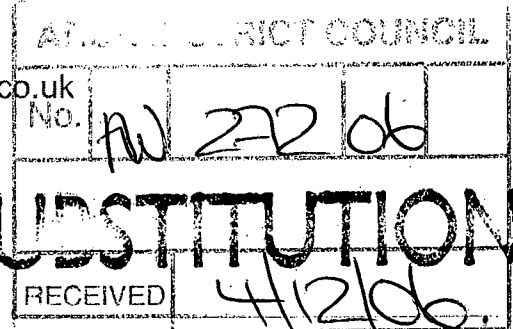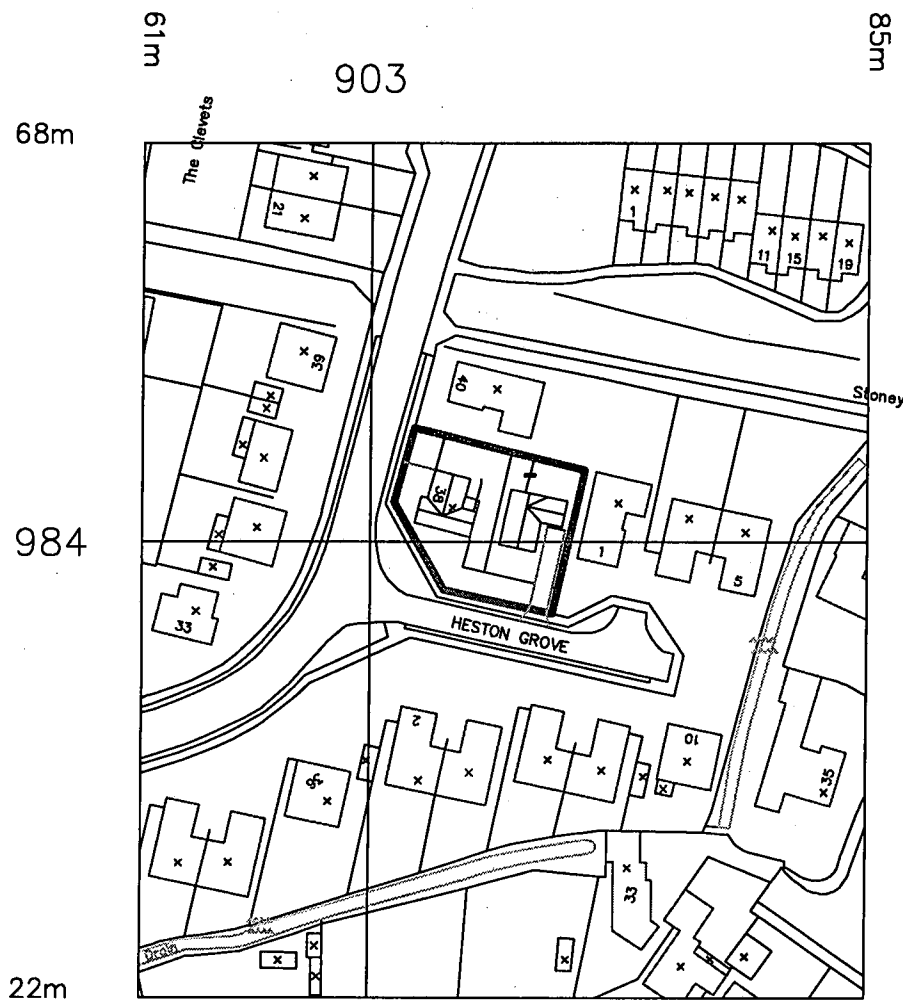

38 PRYORS LANE, ALDWICK

LOCATION PLAN

Scale 1:1250 @ A4 Date 01.12.06 Dwg. No. 1A