
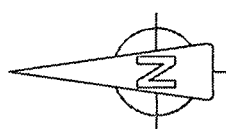


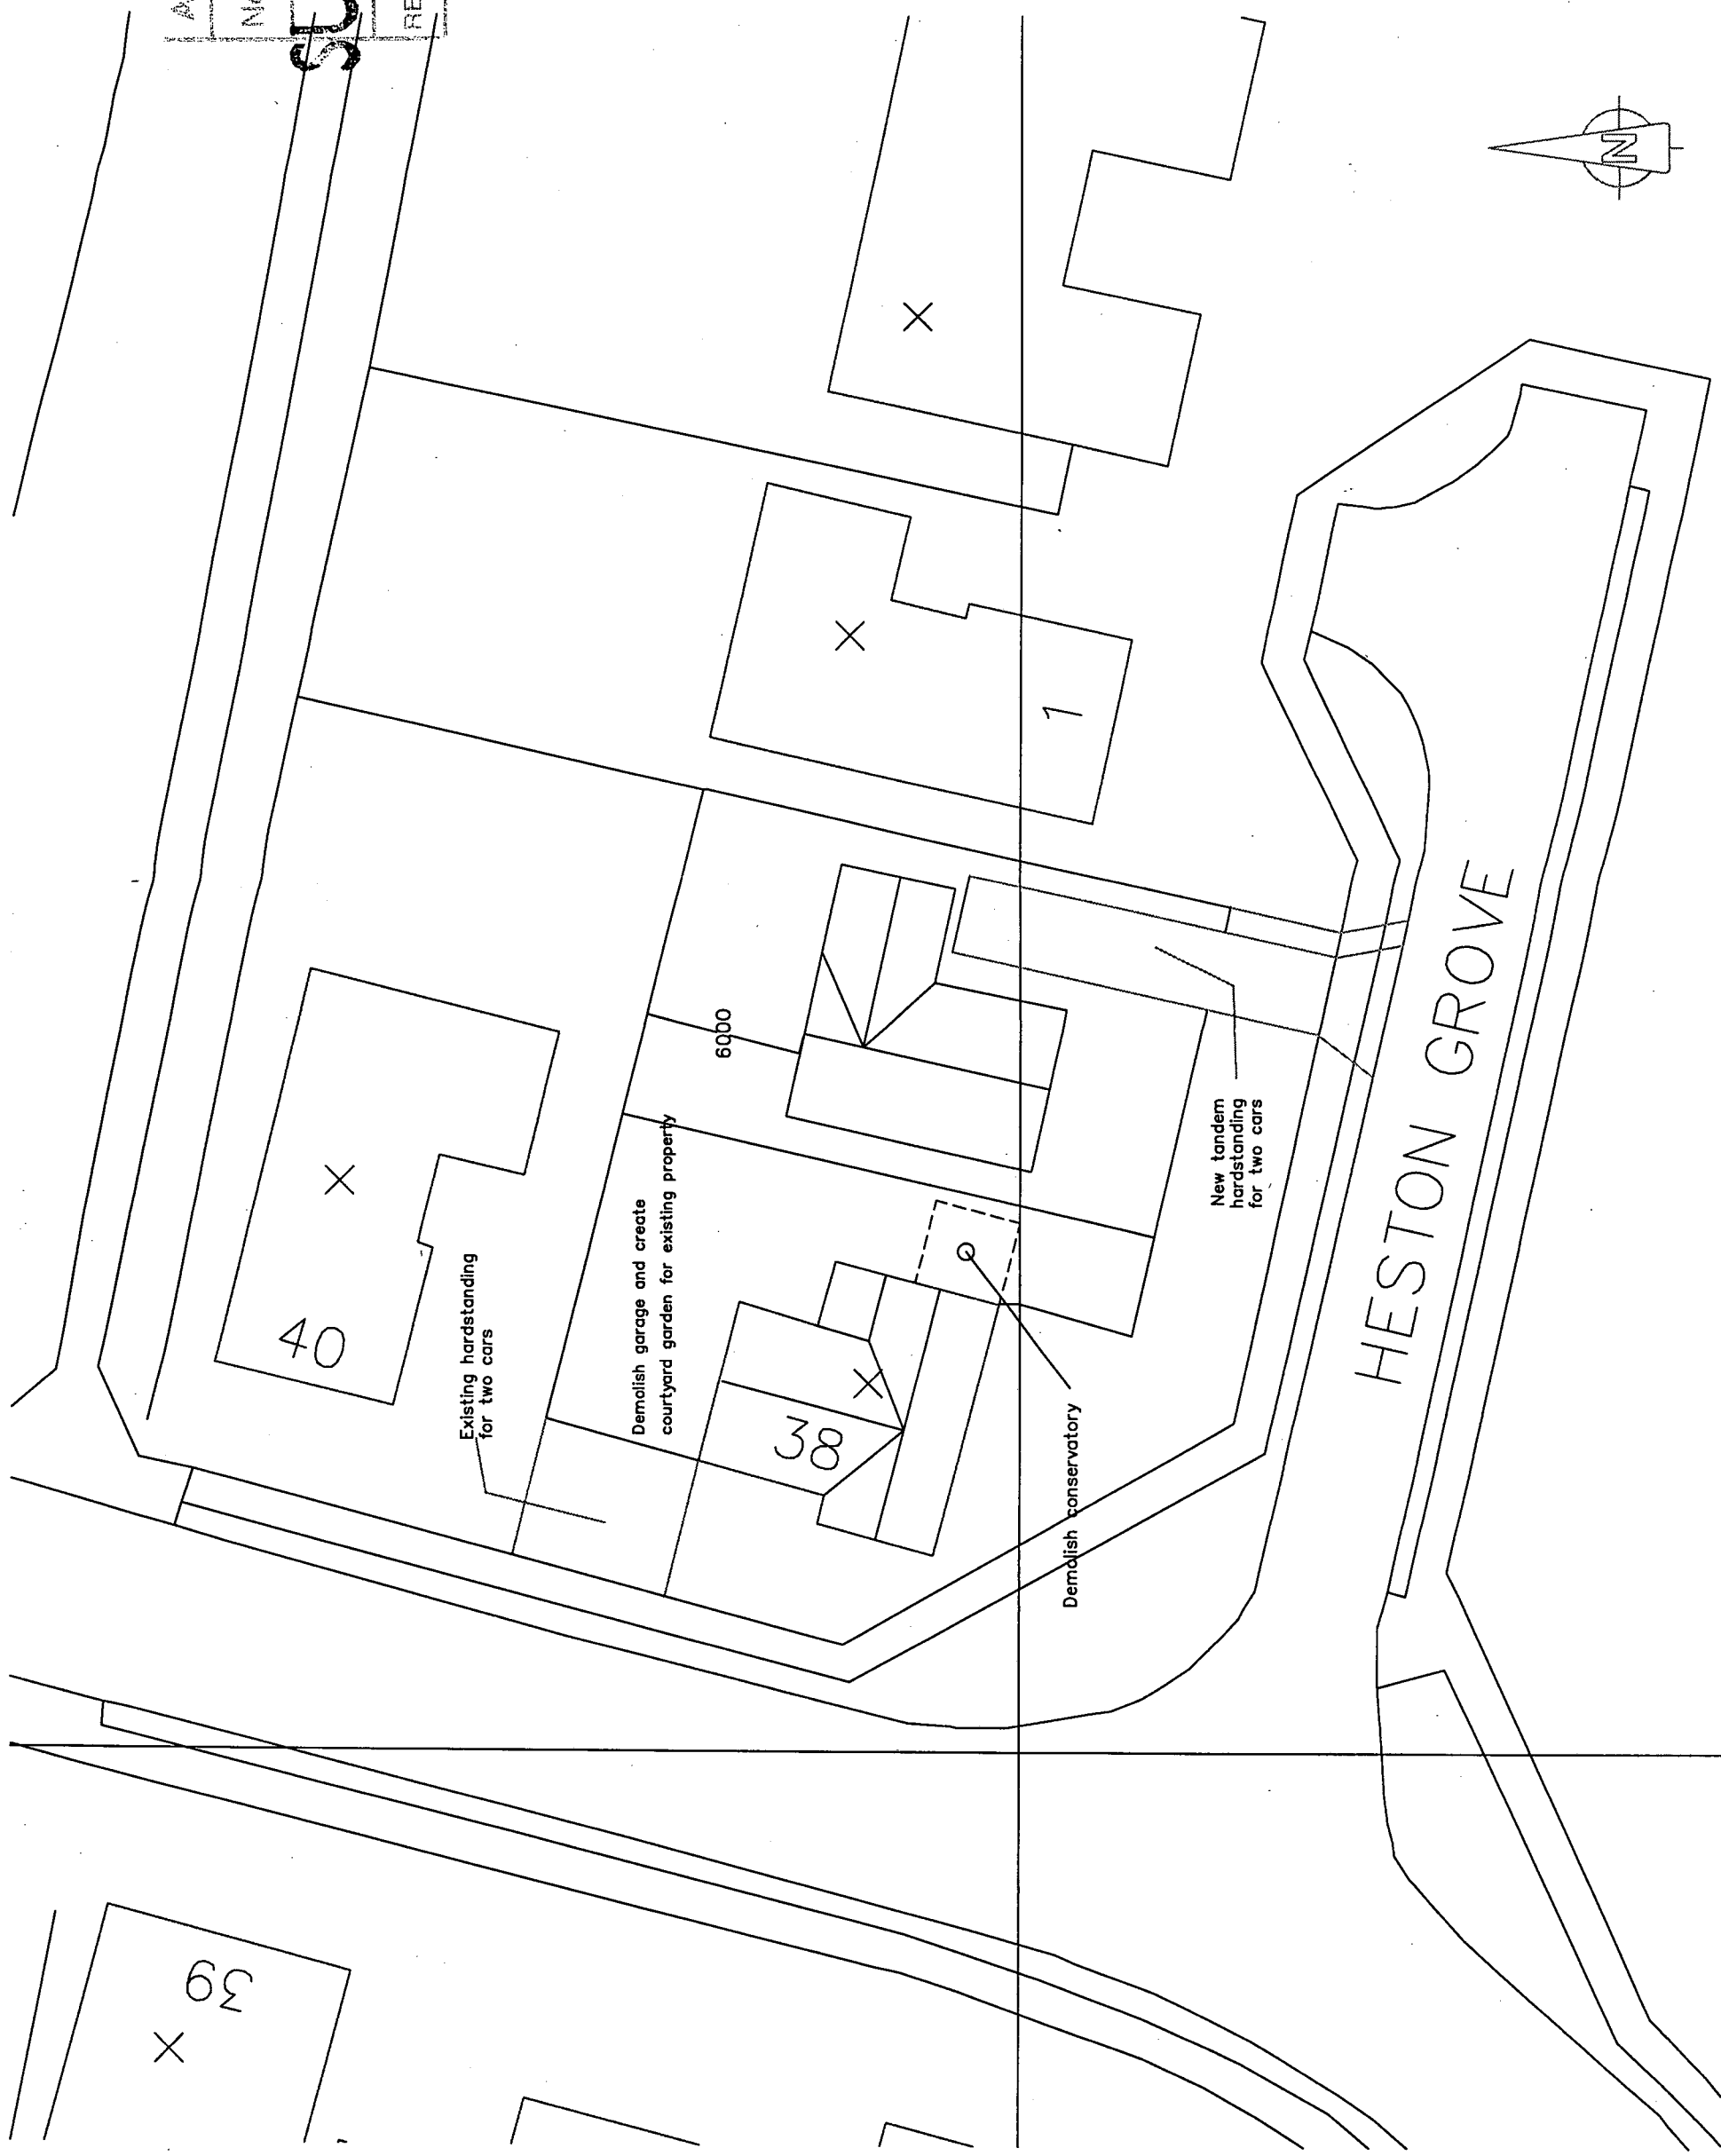

General Notes		
No. 272		
SUBMITTED		
RECEIVED	4/12/06	
No.	Revision/Issue	Date
From Name and Address STEPHEN JUPP MRTPI CHARTERED TOWN PLANNER 348 CHICHESTER ROAD BOGNOR REGIS PO21 5BX T: 01243 822113 E: steve@planning-solutions.co.uk		
Project Name and Address Proposed Bungalow Block Plan 38 Proyrs Lane Aldwick		
Project ADC/10/06	Sheet 2A	Scale 1:250 @ A3