


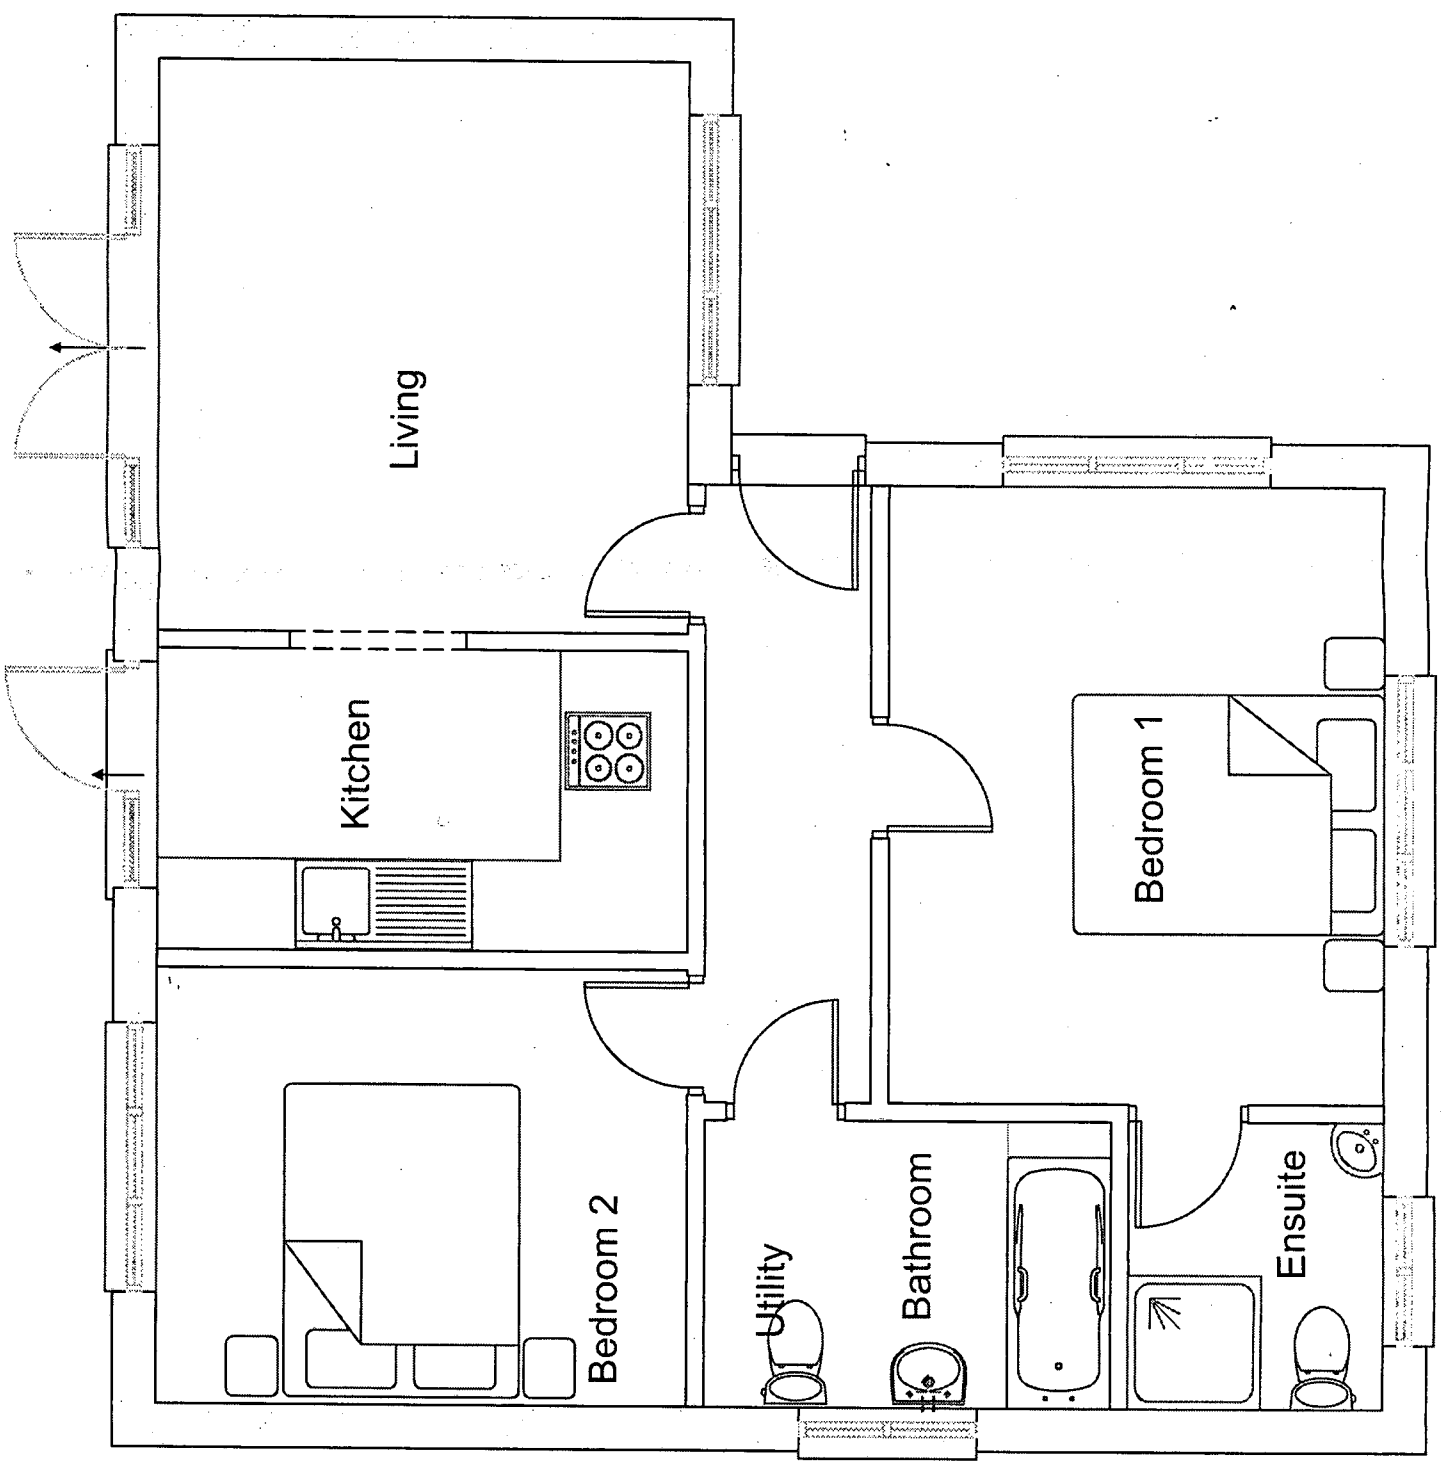

General Notes	
No.	AW/272/06
SUBSTITUTION	
RECEIVED	4/12/06
No.	
Revision/Issue	
Date	

Draw Name and Address
STEPHEN JUPP MRTPI
CHARTERED TOWN PLANNER
348 CHICHESTER ROAD
BOGNOR REGIS
PO21 5BX
T: 01243 822113
E: steve@planning-solutions.co.uk

Project Name and Address
Proposed Bungalow
Ground Floor
38 Pryors Lane
Aldwick

Sheet	
Project	ADC/10/06
Date	1.12.06
Scale	1:50 @ A3
3A	