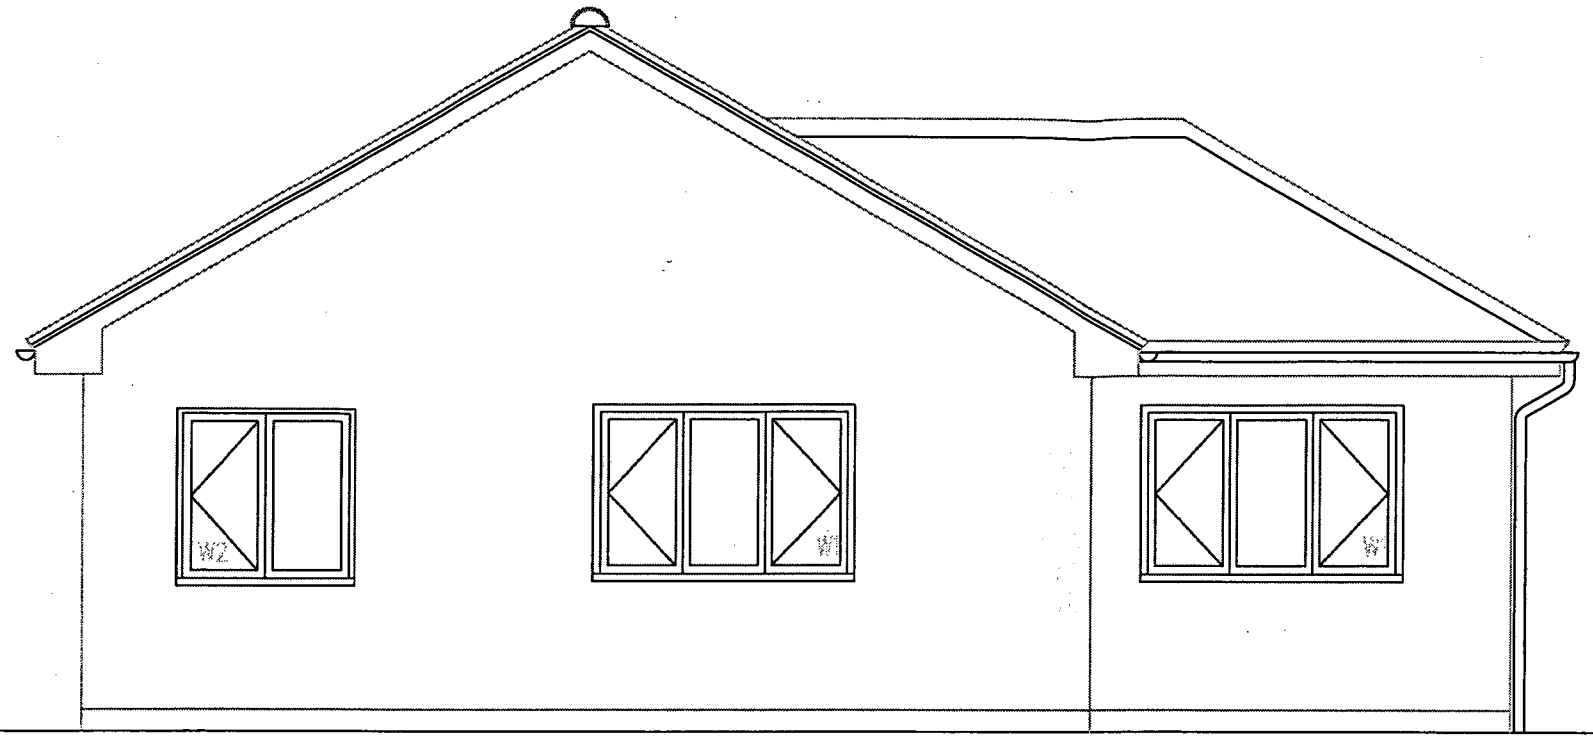

Front

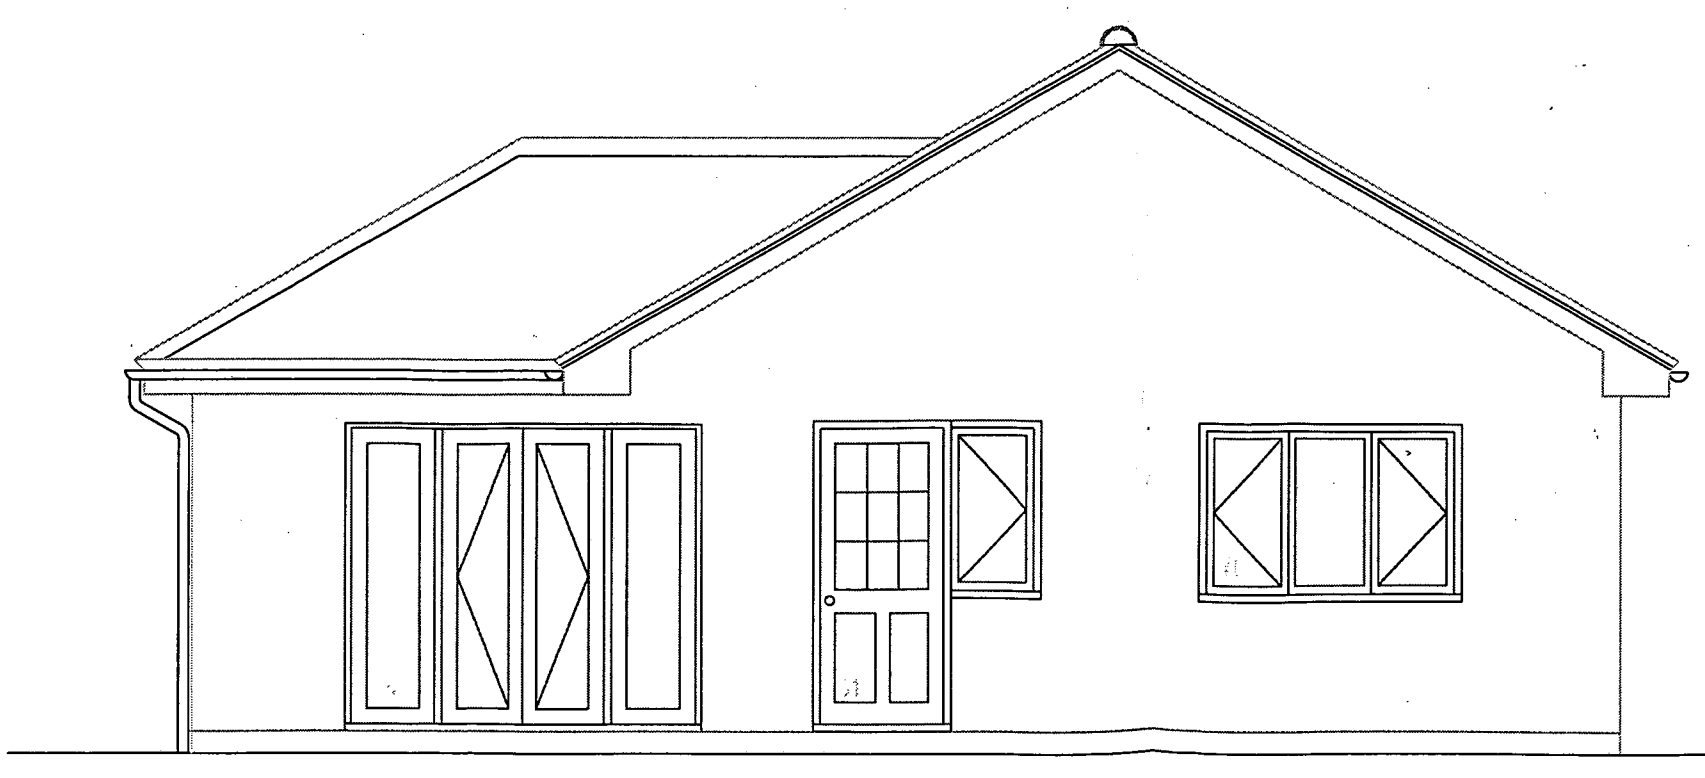

Rear

ARUN DISTRICT COUNCIL
No. AW/272/06
SUBMISSION
RECEIVED 4/12/06

General Notes

No.	Revision/Issue	Date

Firm Name and Address
STEPHEN JUPP MRTPI
CHARTERED TOWN PLANNER
348 CHICHESTER ROAD
BOGNOR REGIS
PO21 5BX
T: 01243 822113
E: steve@planning-solutions.co.uk

Project Name and Address
Proposed Bungalow
Front & Rear Elevations

38 Pryors Lane
Aldwick

Project	Sheet
ADC/10/06	4A
Date: 1.12.06	
Scale: 1:50 @ A3	

ARUN DISTRICT COUNCIL:AW/272/06/ 26/10/2006