



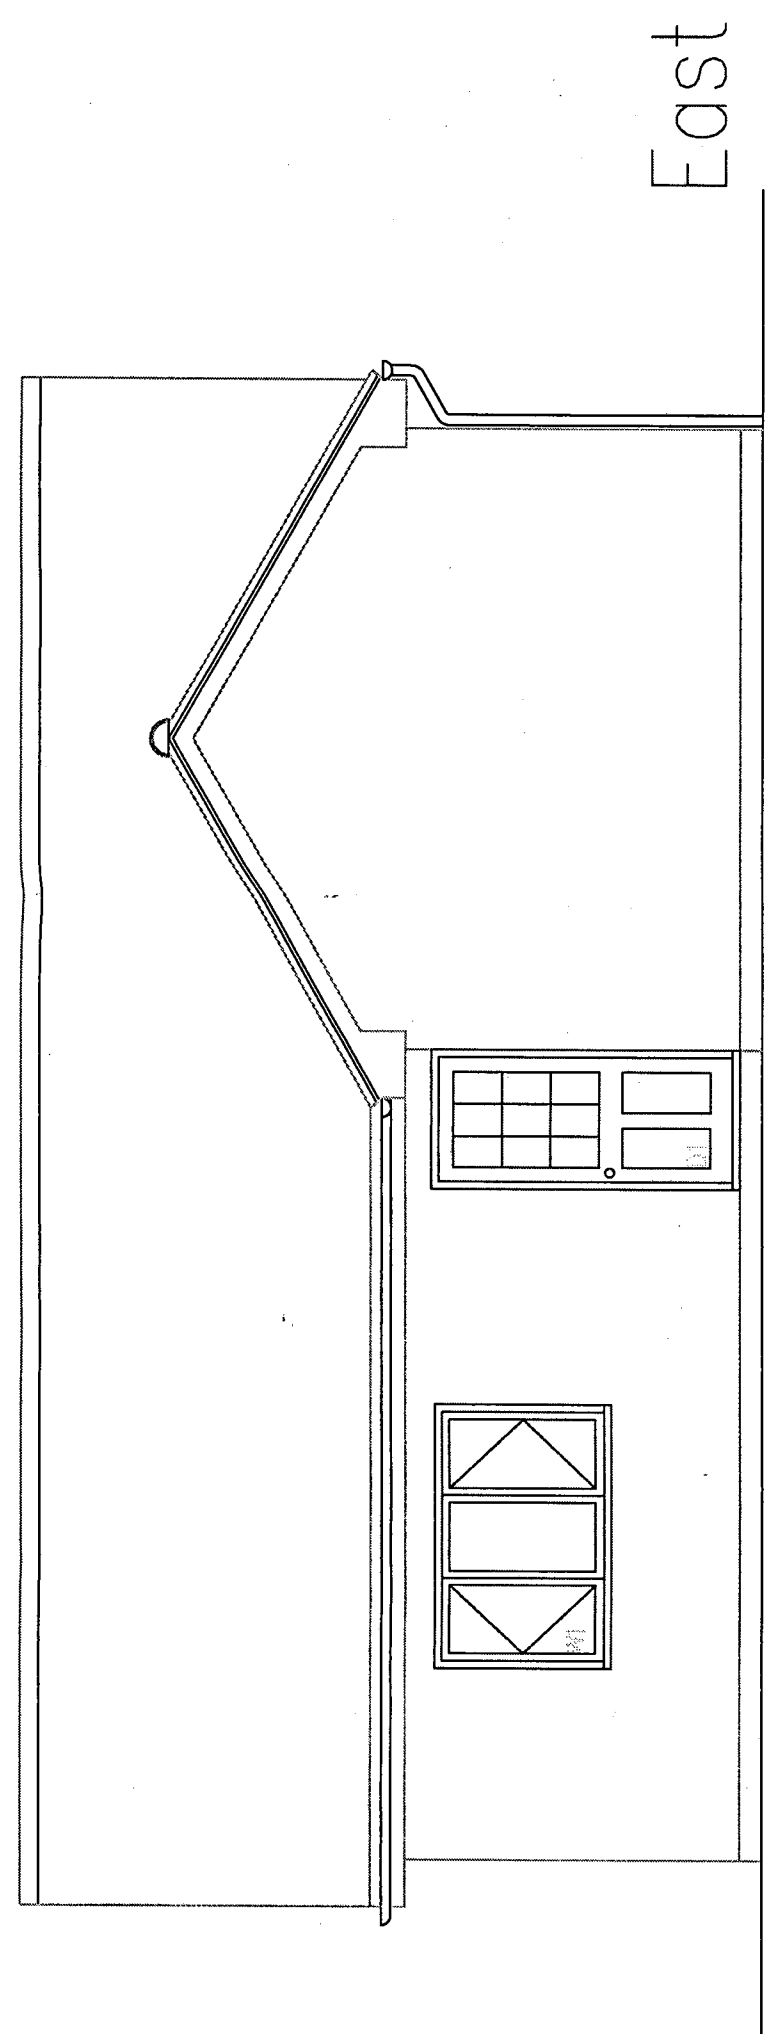

East

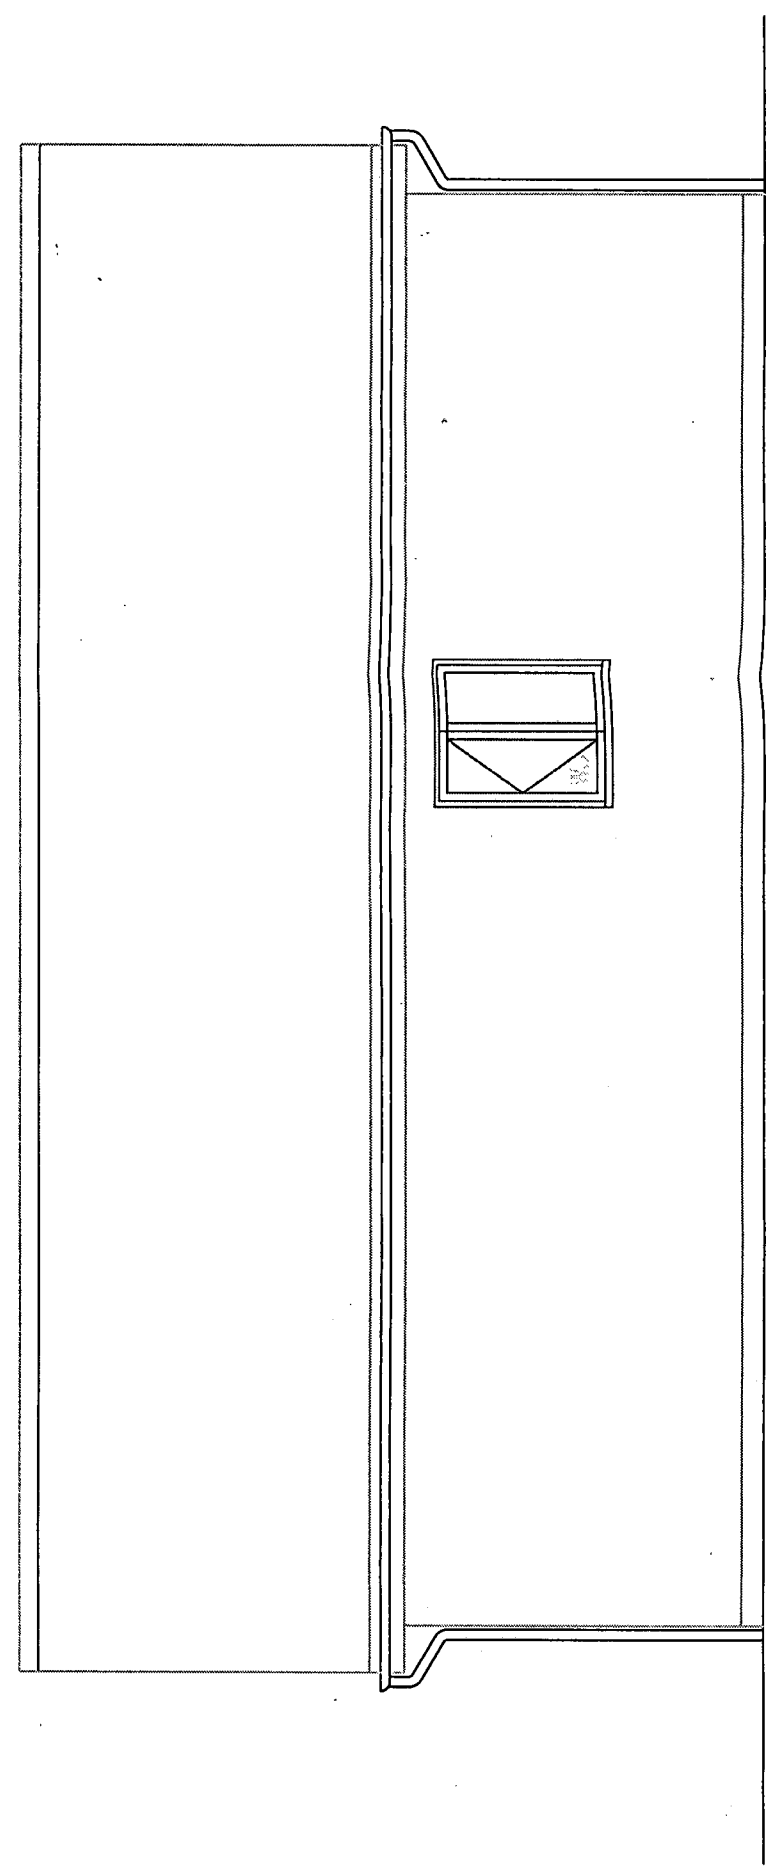

West

General Notes

ARUN DISTRICT COUNCIL

No. AD 272 06

SUBSTITUTION

RECEIVED 4/12/06

No.	Revision/Issue	Date

Firm Name and Address
STEPHEN JUPP MRTPI
CHARTERED TOWN PLANNER
348 CHICHESTER ROAD
BOGNOR REGIS
PO21 5BX
T: 01243 822113
E: sjup@planning-solutions.co.uk

Project Name and Address
Proposed Bungalow
Side Elevations
38 Pryors Lane
Aldwick

Project	ADC/10/06	Sheet	5A
Date	1.12.06		
Scale	1:50 @ A3		