
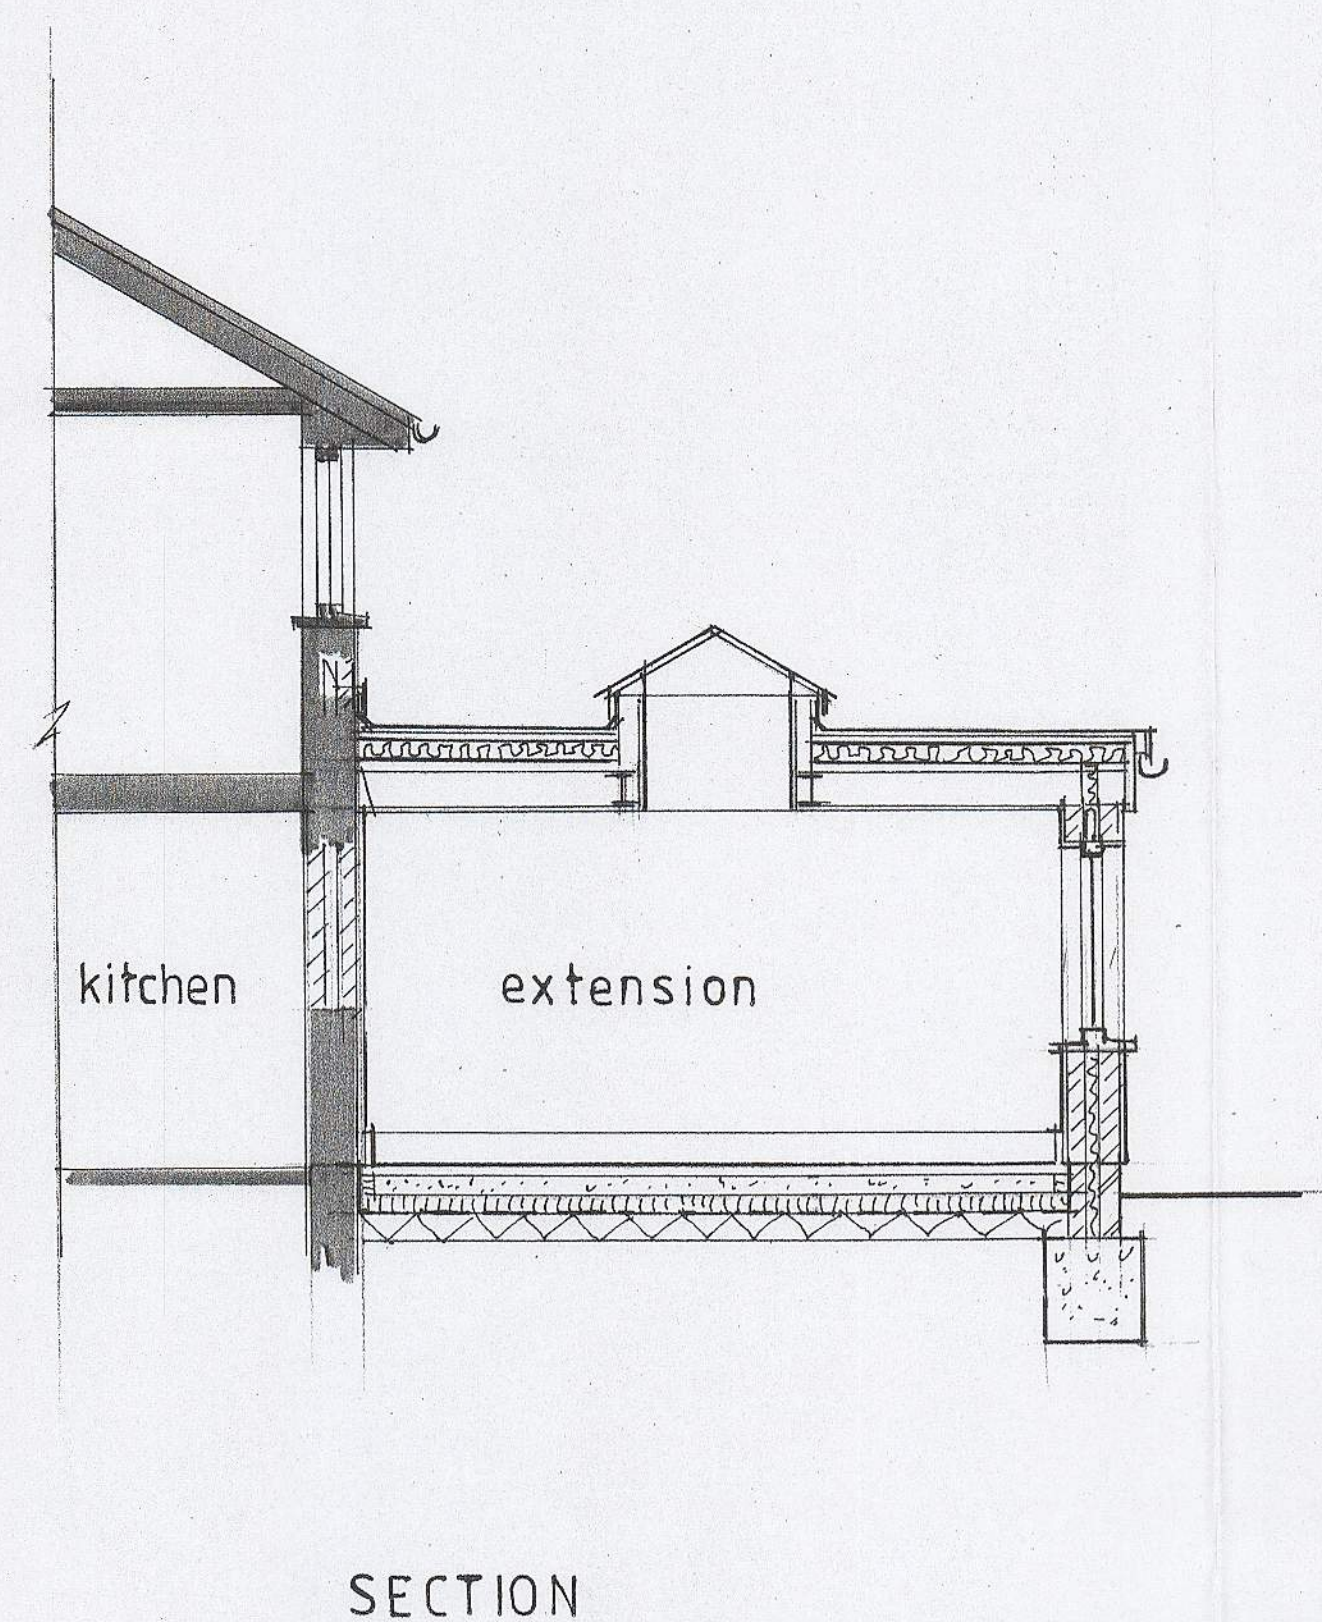
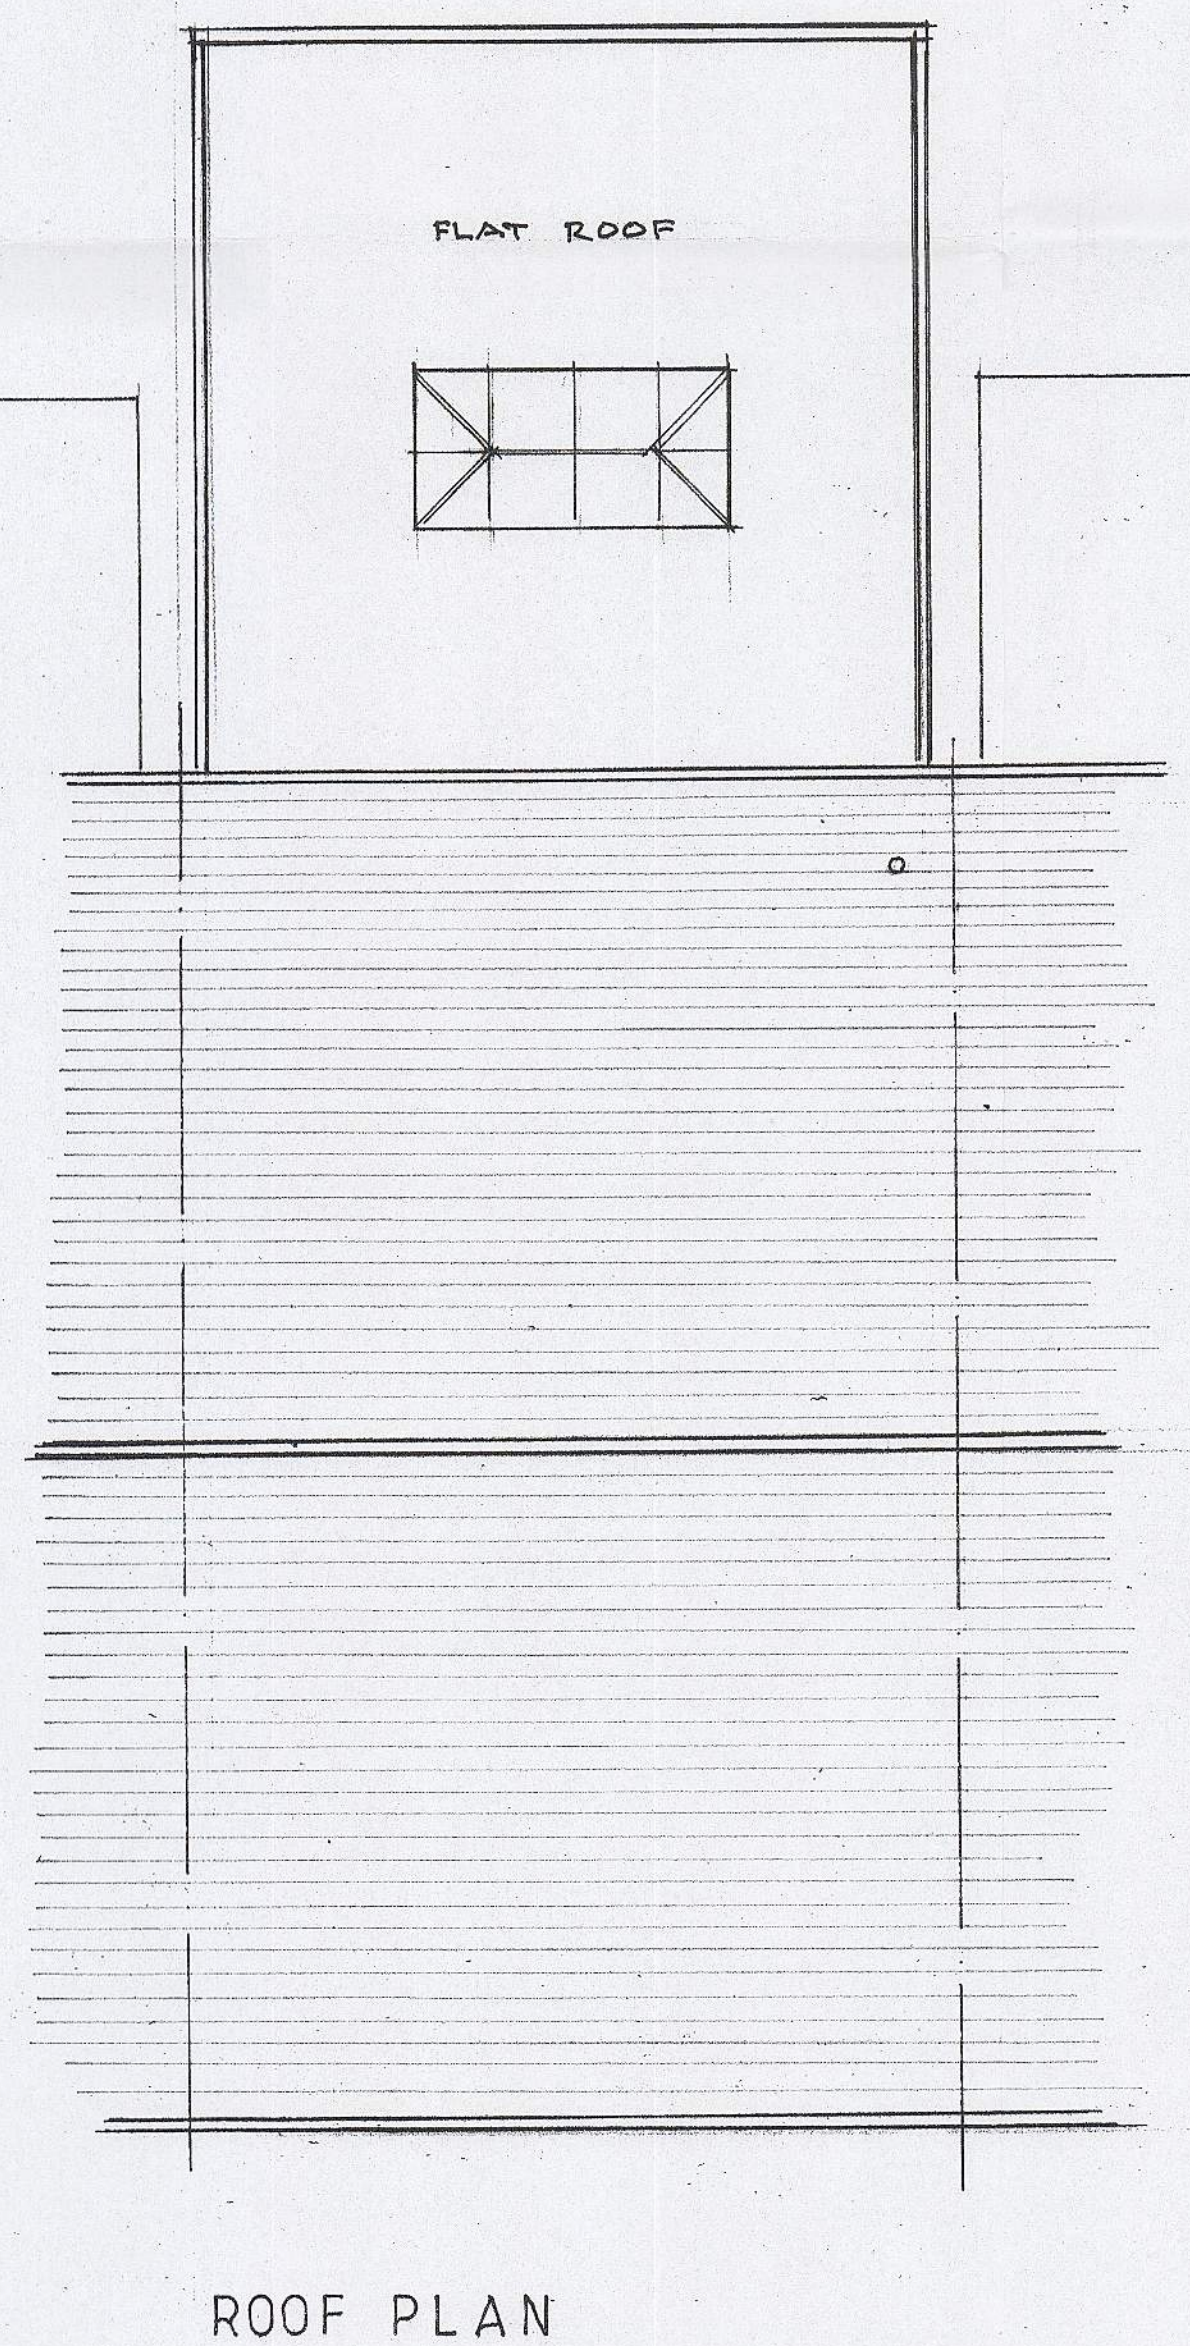
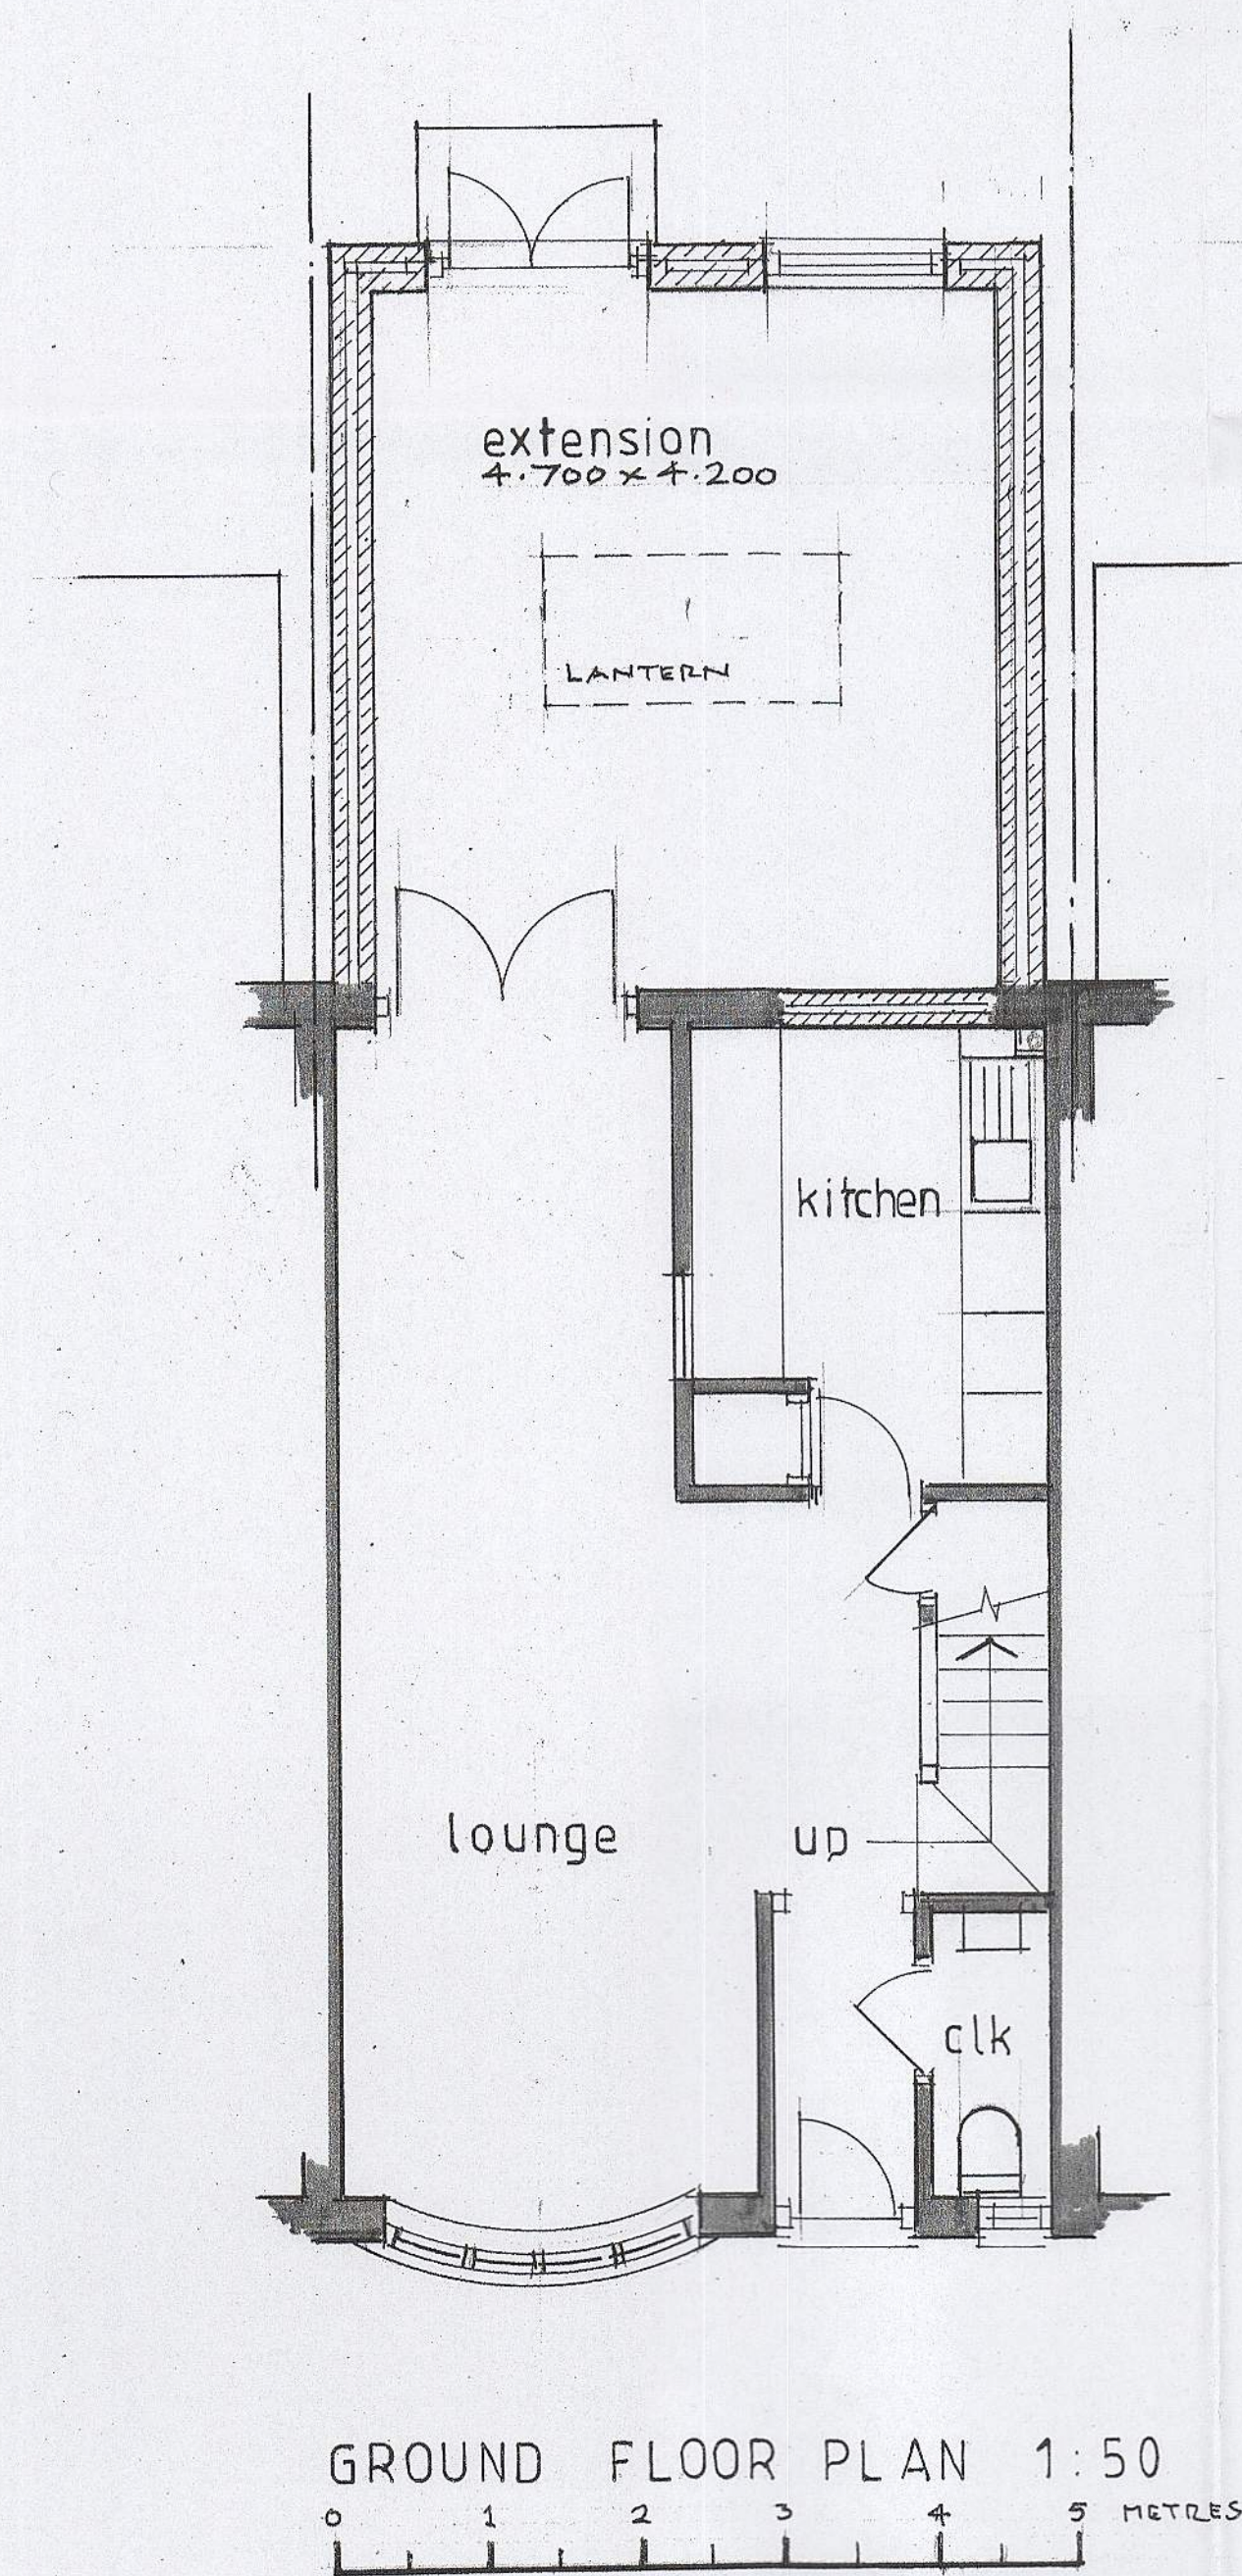


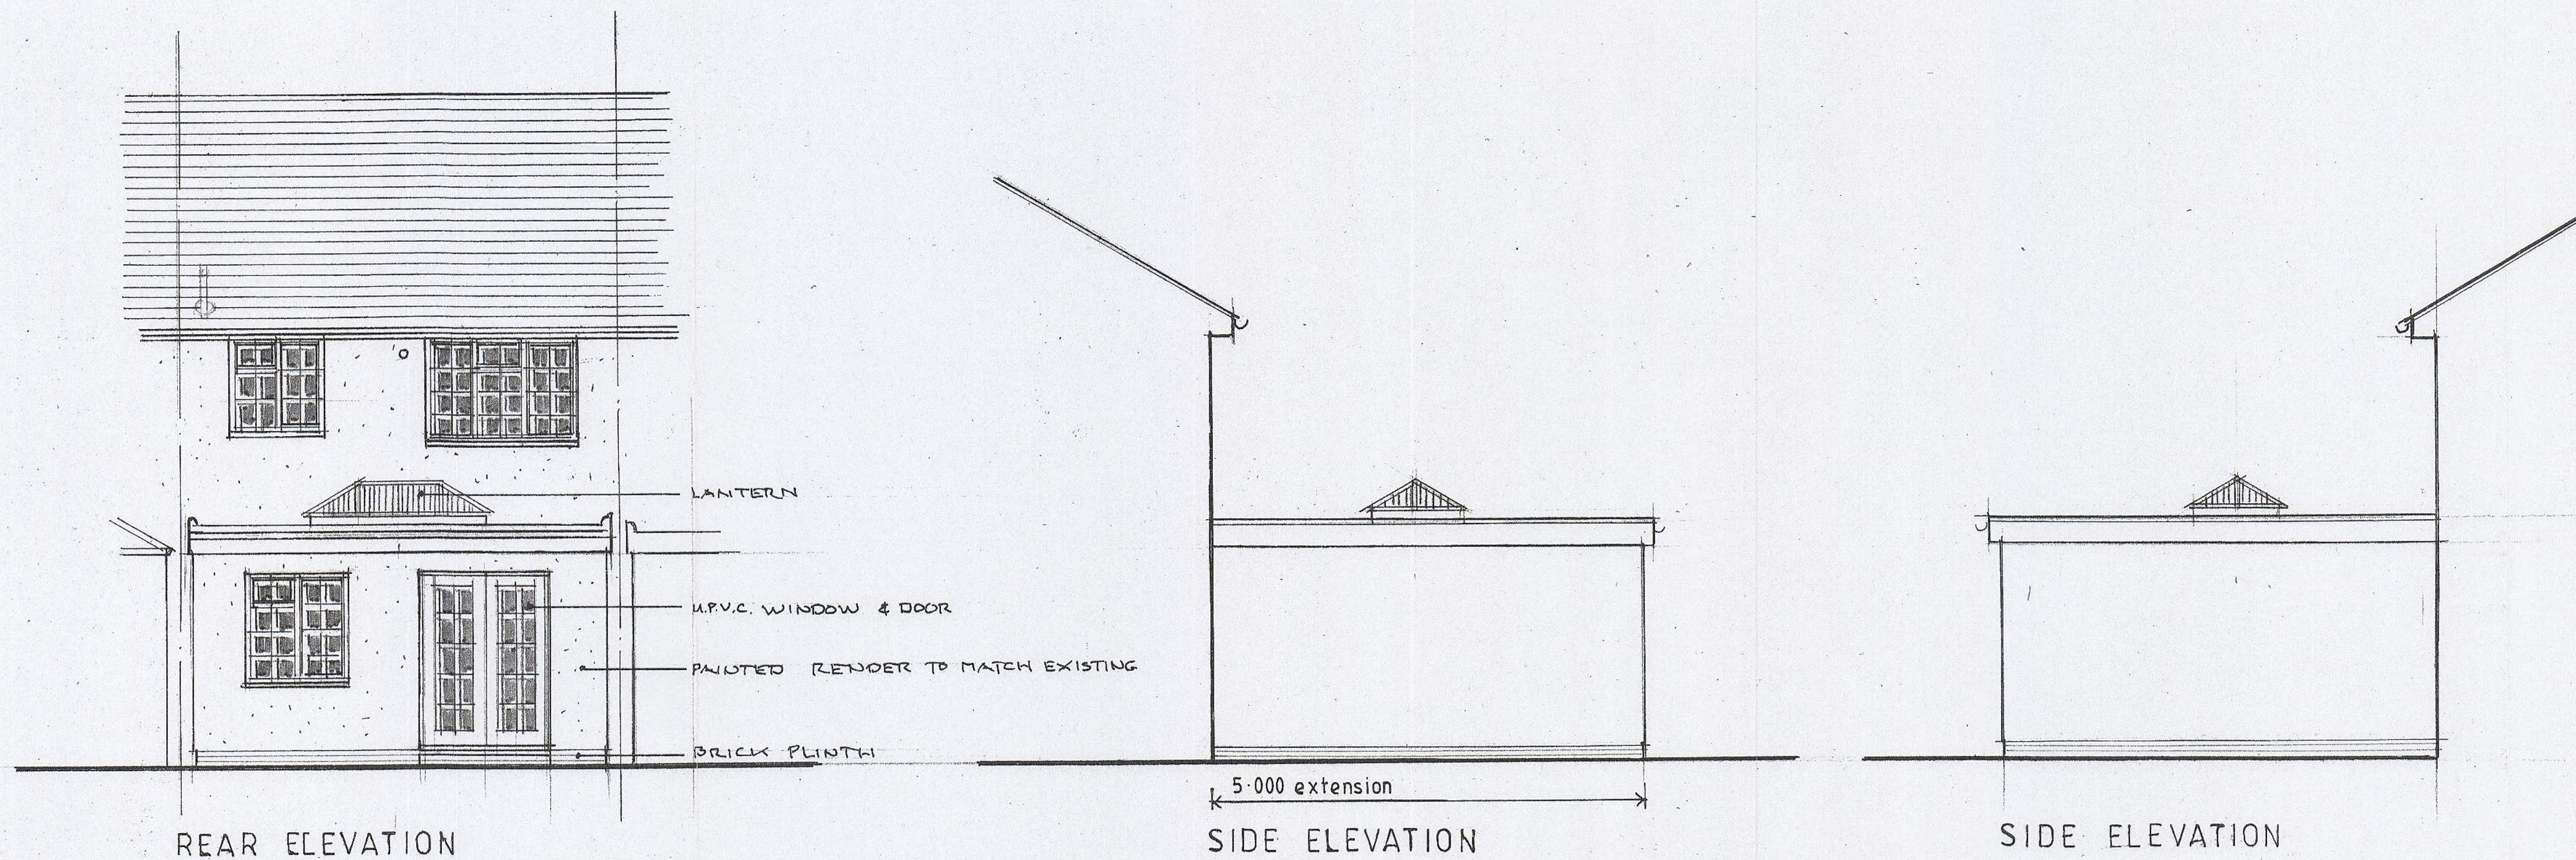

No.	Revisions:	Date:
-----	------------	-------

O'NEILL
ARCHITECTURAL SERVICES

16 Grosvenor Road, Donnington,
Chichester, West Sussex. PO190RX.
Telephone: [01243] 531333

Client:
Mr. L. TRUSLER

Project:
**PROPOSED EXTENSION,
51 WESTMINSTER DRIVE,
BOGNOR REGIS,
WEST SUSSEX.**

Drawing:
DESIGN PROPOSALS

Drawn by P. O'NEILL	Date: SEPTEMBER 2019
-------------------------------	--------------------------------

Scale/s: 1:50	
-------------------------	--

Dwg. no. 1921 / 03	Rev.
------------------------------	------