





Site Location Plan

Scale 1:1250 @ A3

Notes:
Do not scale from this drawing unless for the purposes of Local Authority Planning Approval.
Architects to be informed of all discrepancies in dimensions.
Contractor to check all dimensions on site.
This drawing must be read in conjunction with all other related drawings and documentation.

This drawing is copyright of Grok Architecture Ltd ©.
All rights reserved

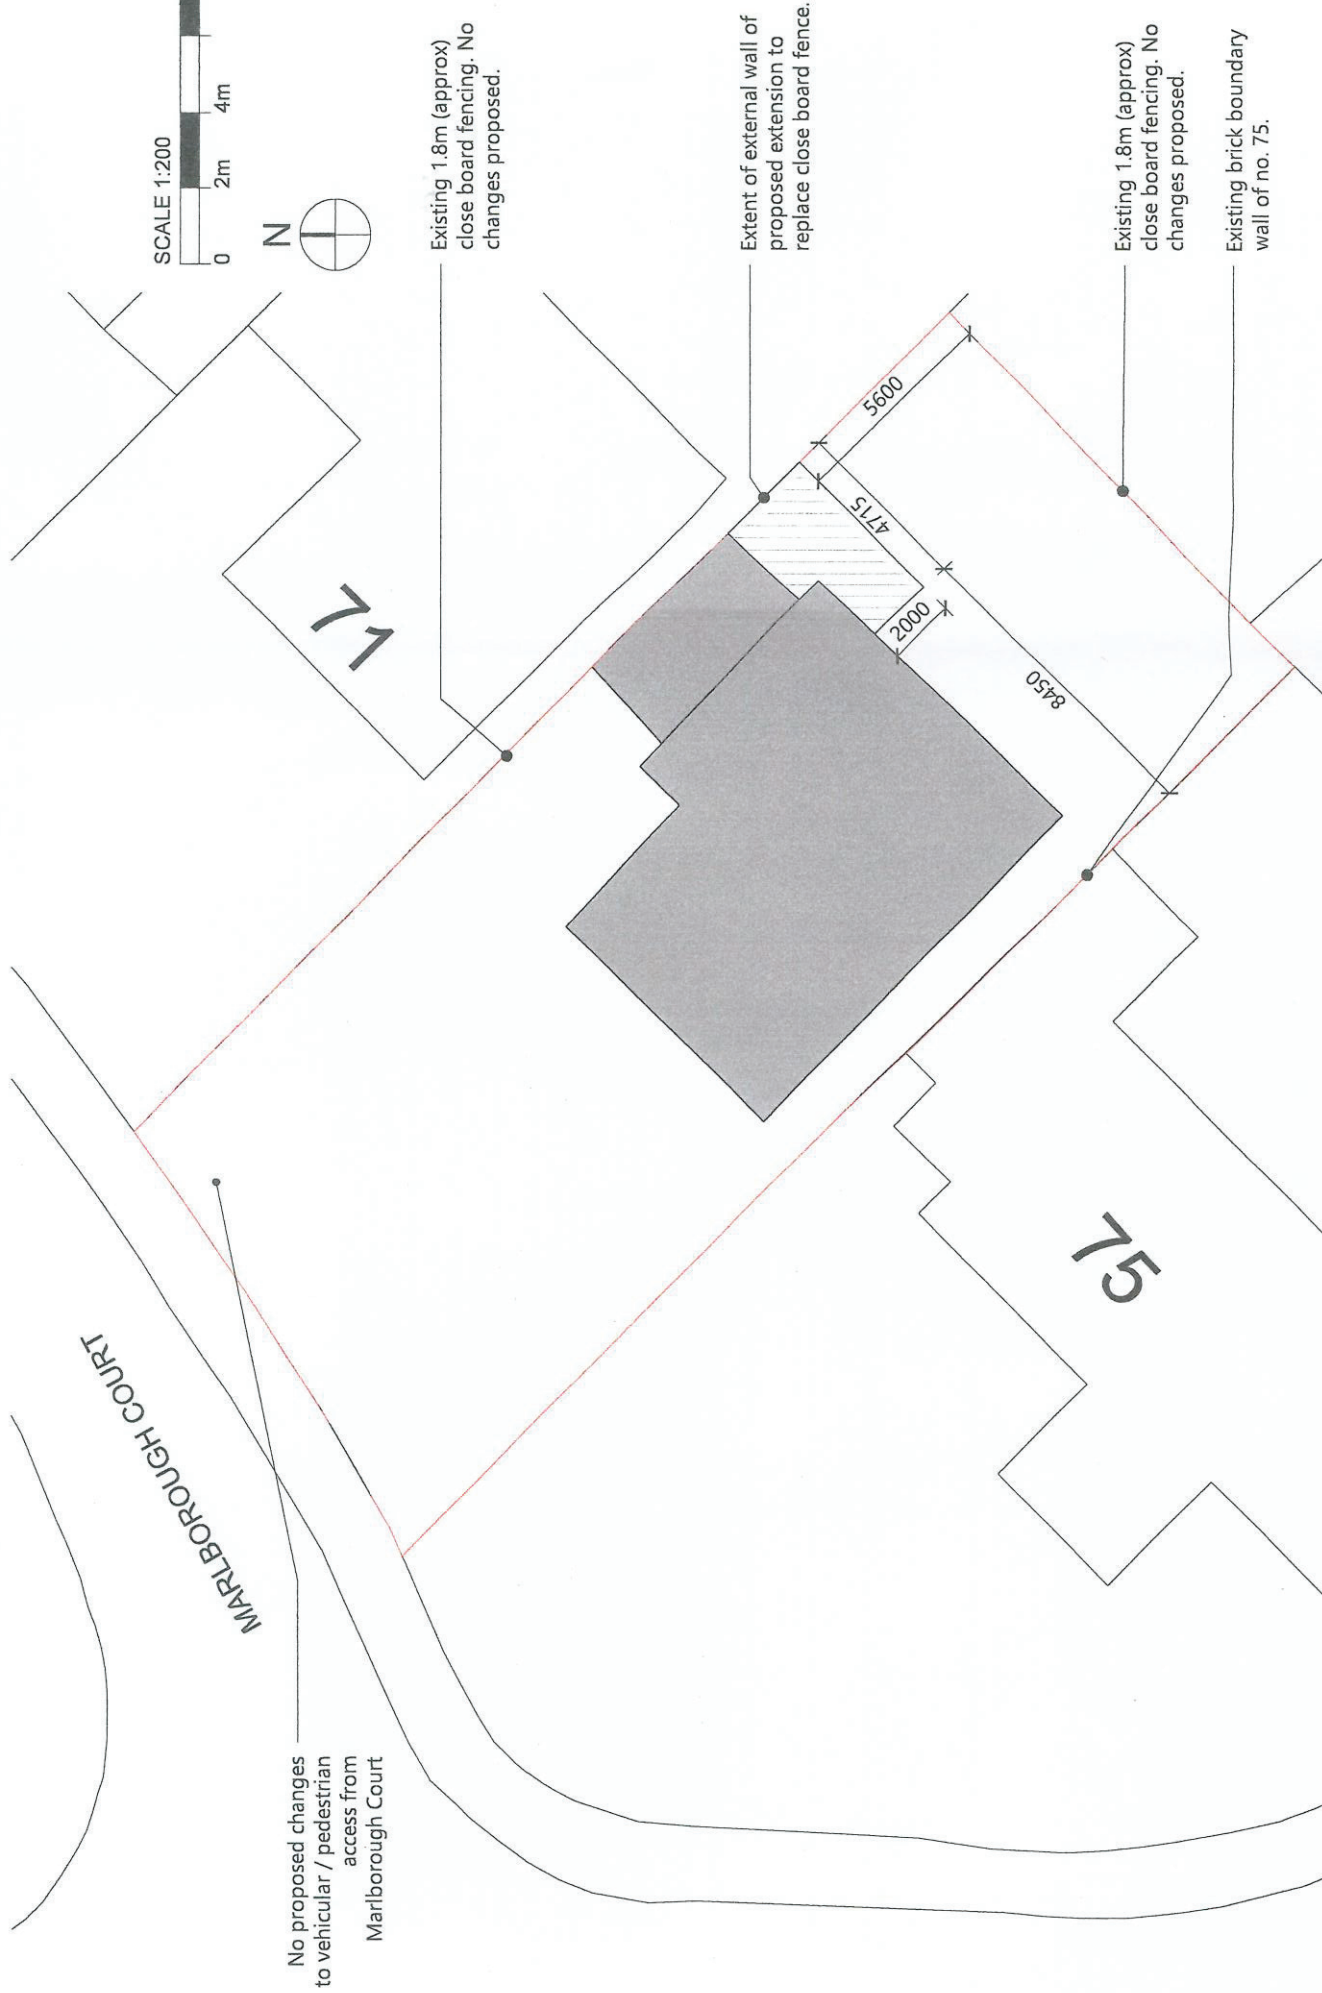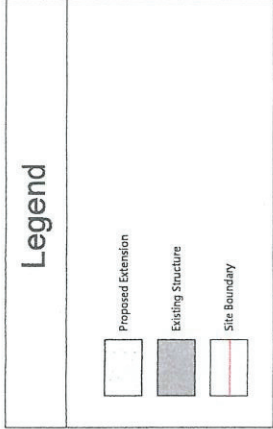

No proposed changes
to vehicular / pedestrian
access from
Marlborough Court

Existing 1.8m (approx)
close board fencing. No
changes proposed.

Extent of external wall of
proposed extension to
replace close board fence.

Existing 1.8m (approx)
close board fencing. No
changes proposed.

Existing brick boundary
wall of no. 75.

Proposed Site Block Plan

Scale 1:200 @ A3

© Crown copyright and database rights 2021
Ordnance Survey 0100031673

Rev Date Description

GROK | ARCHITECTURE

+44 (0) 7717 527769
info@grokarchitecture.co.uk
www.grokarchitecture.co.uk

Project No.
2108

Revision

Project title

73 Marlborough Court, P021 5QJ

Drawing

Site Location & Block Plan

Drawing No.

3 (10) 01

Scale
Varies @ A3