

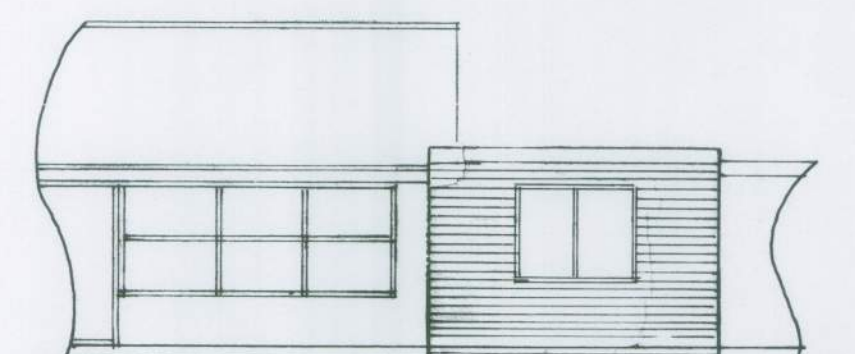


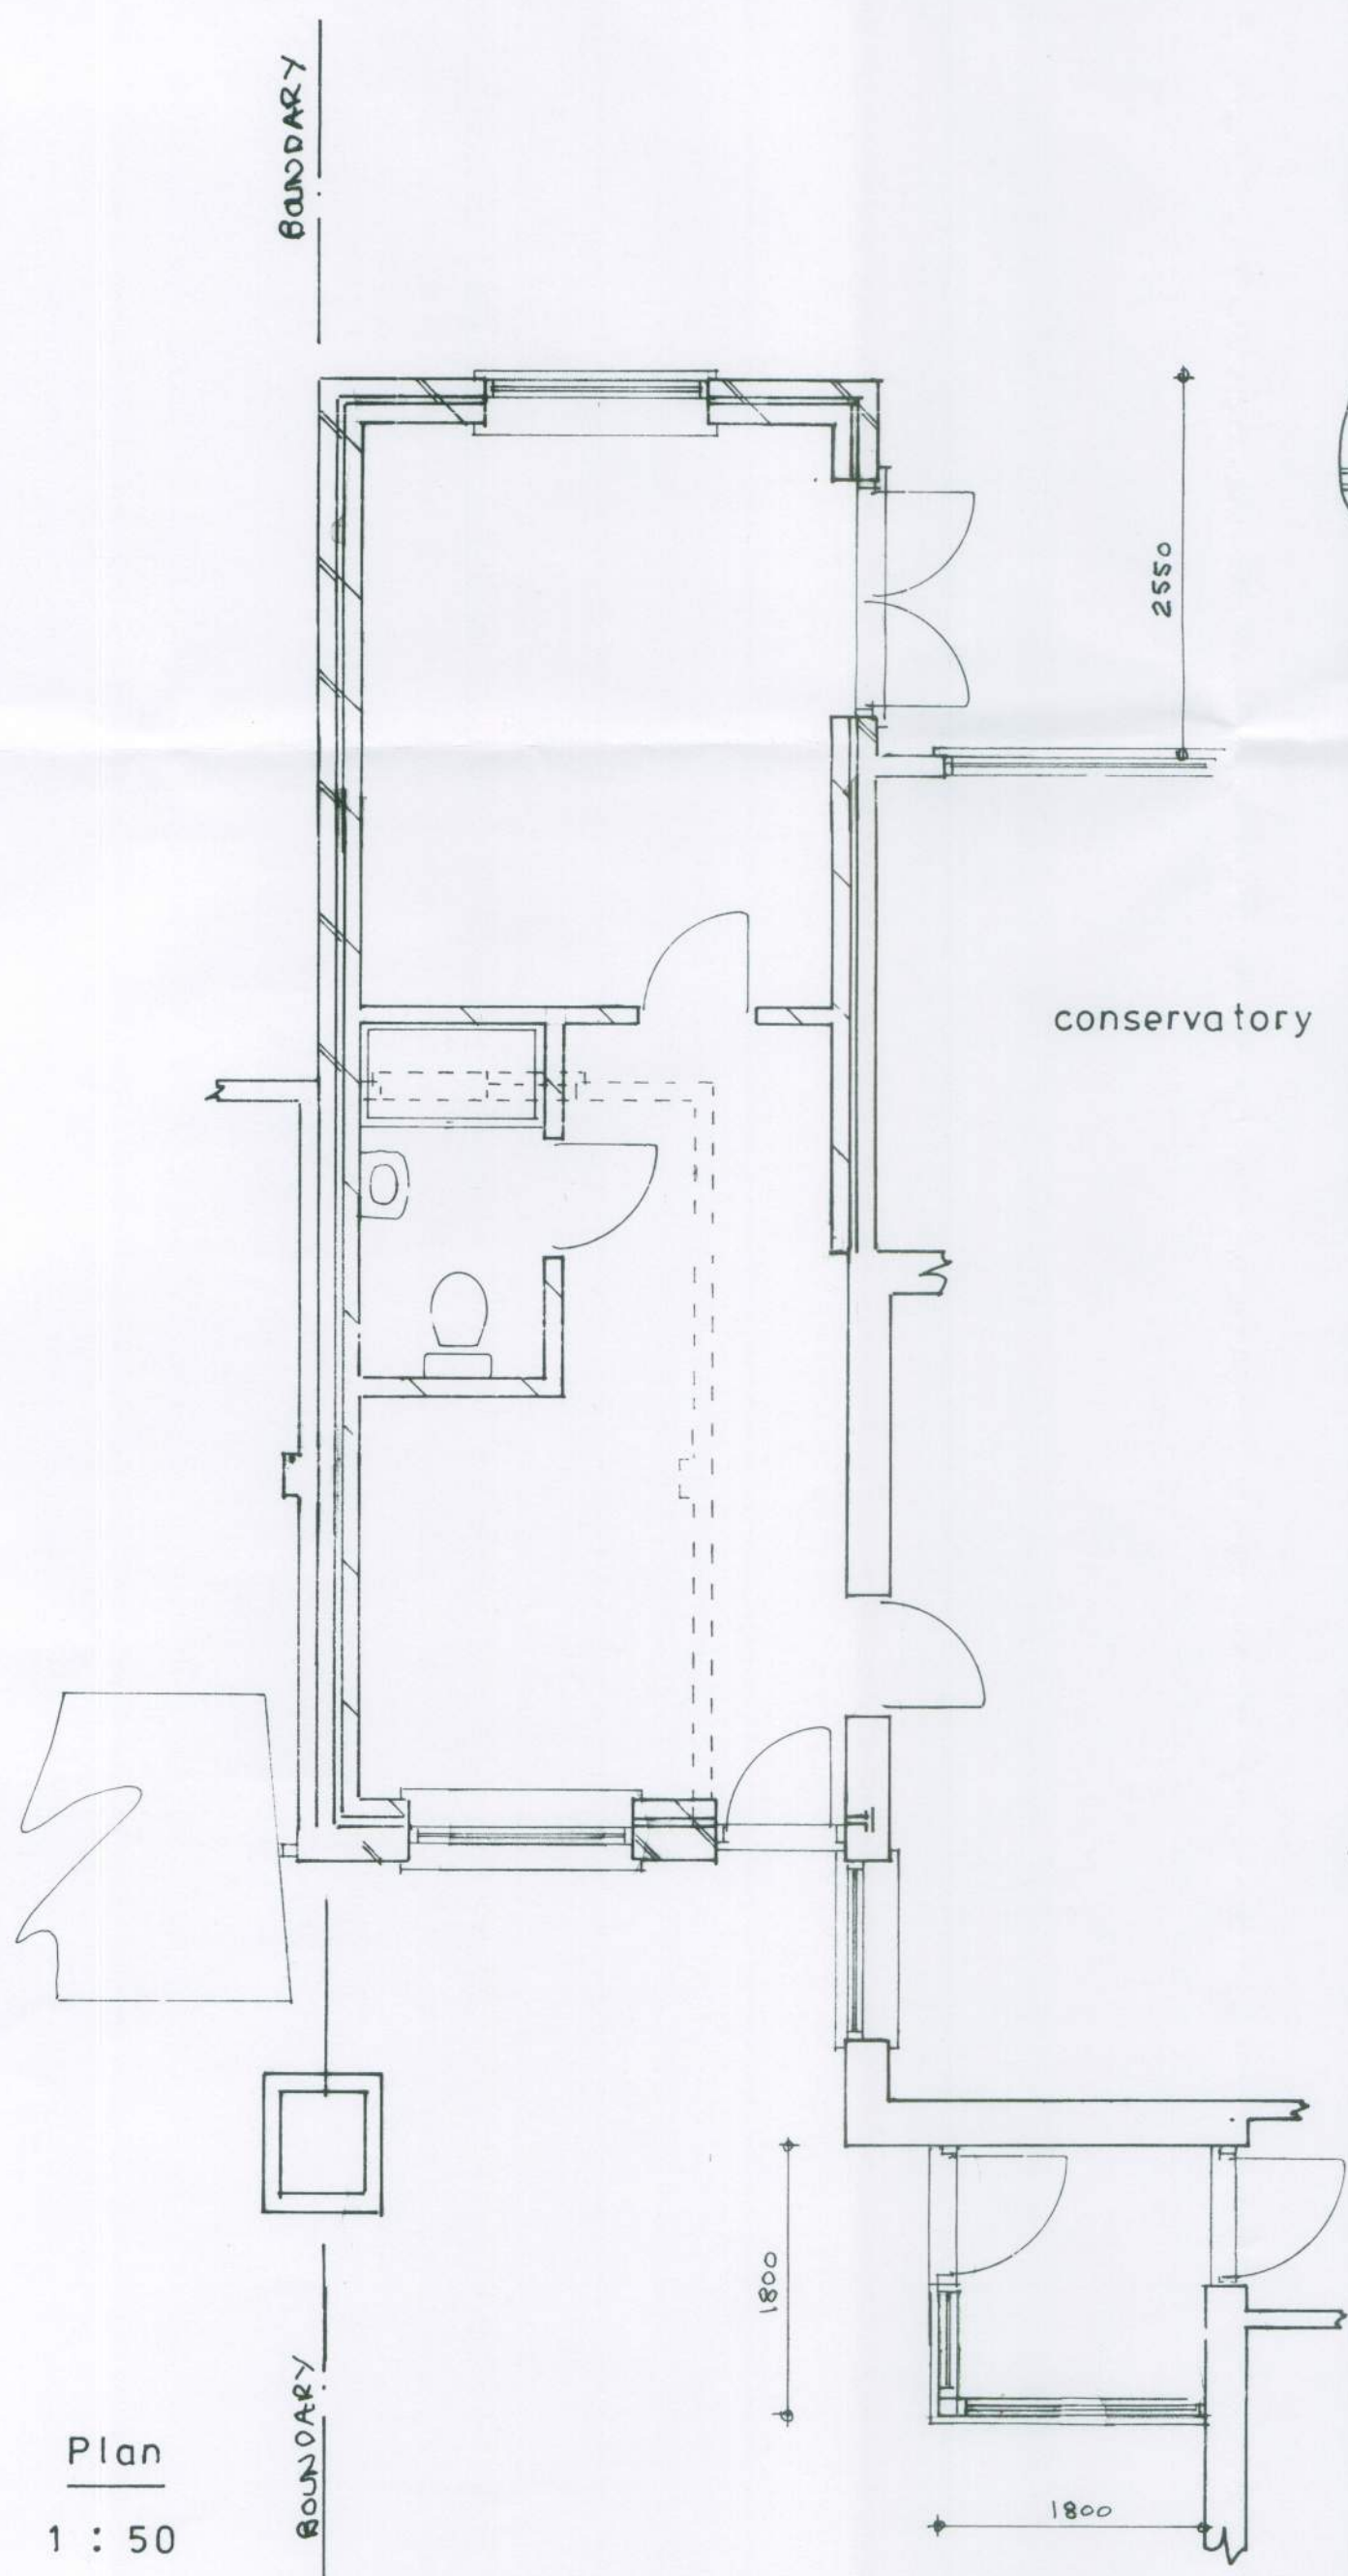


south

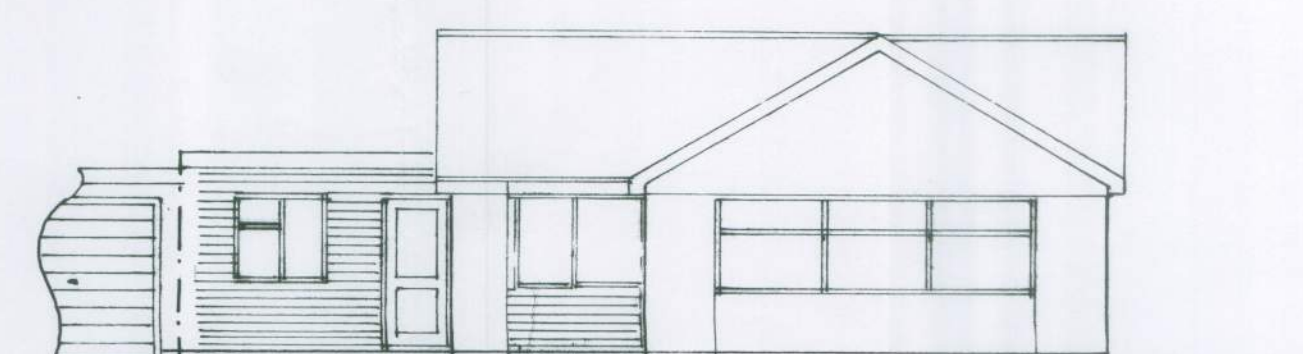


north


1 : 100

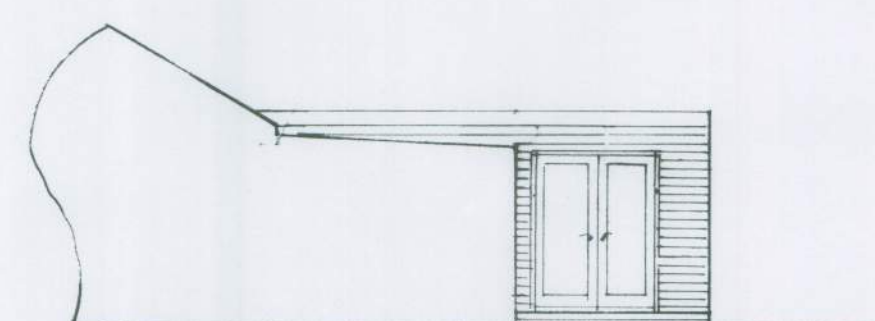

west

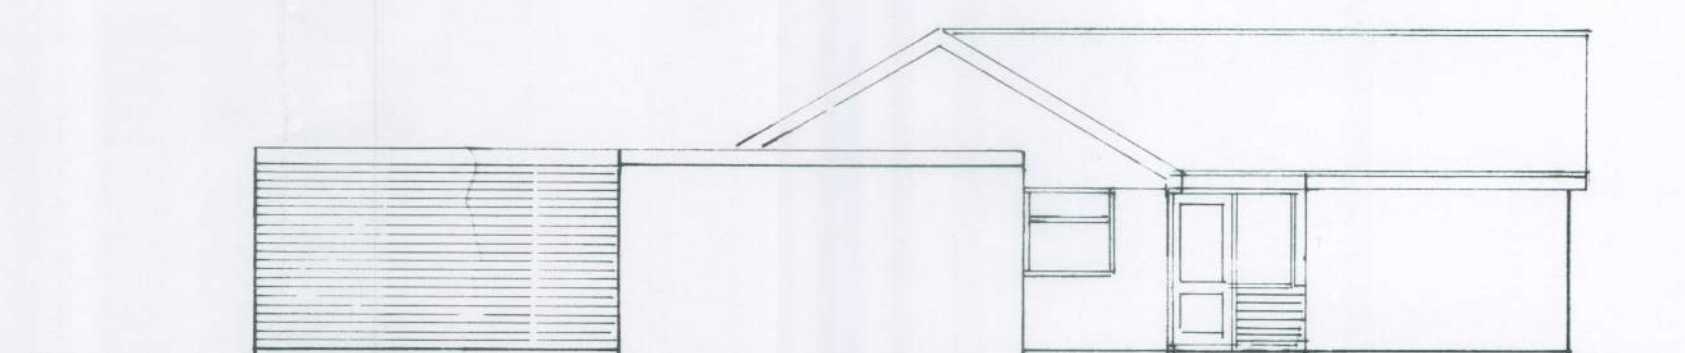


east [no 53]

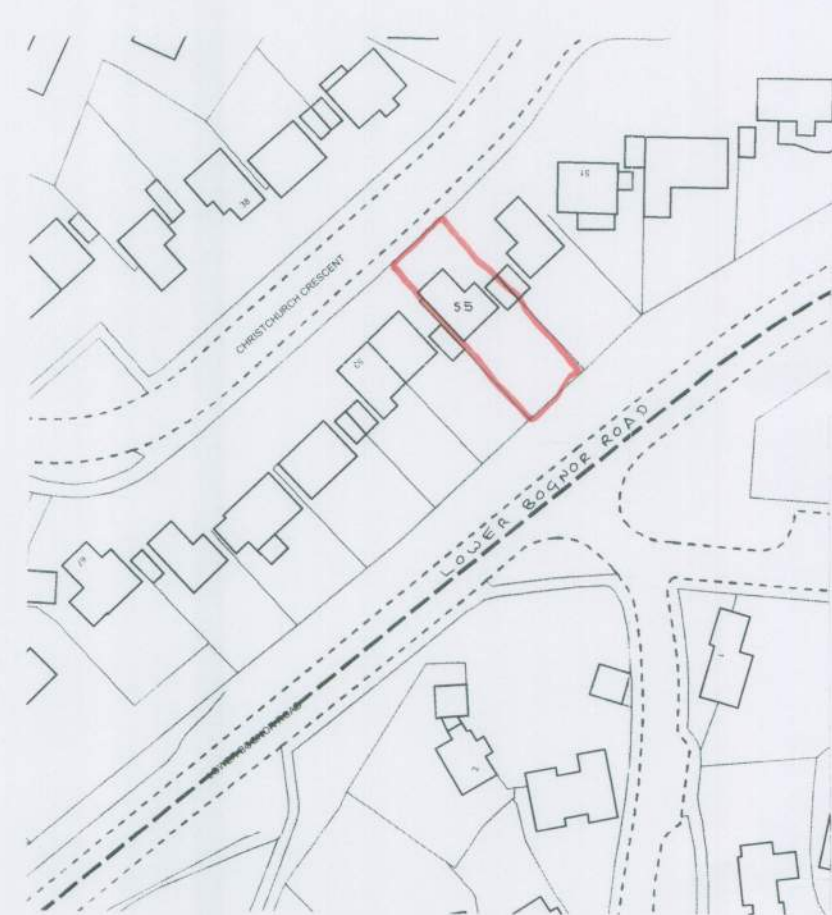

location plan

1 : 1250

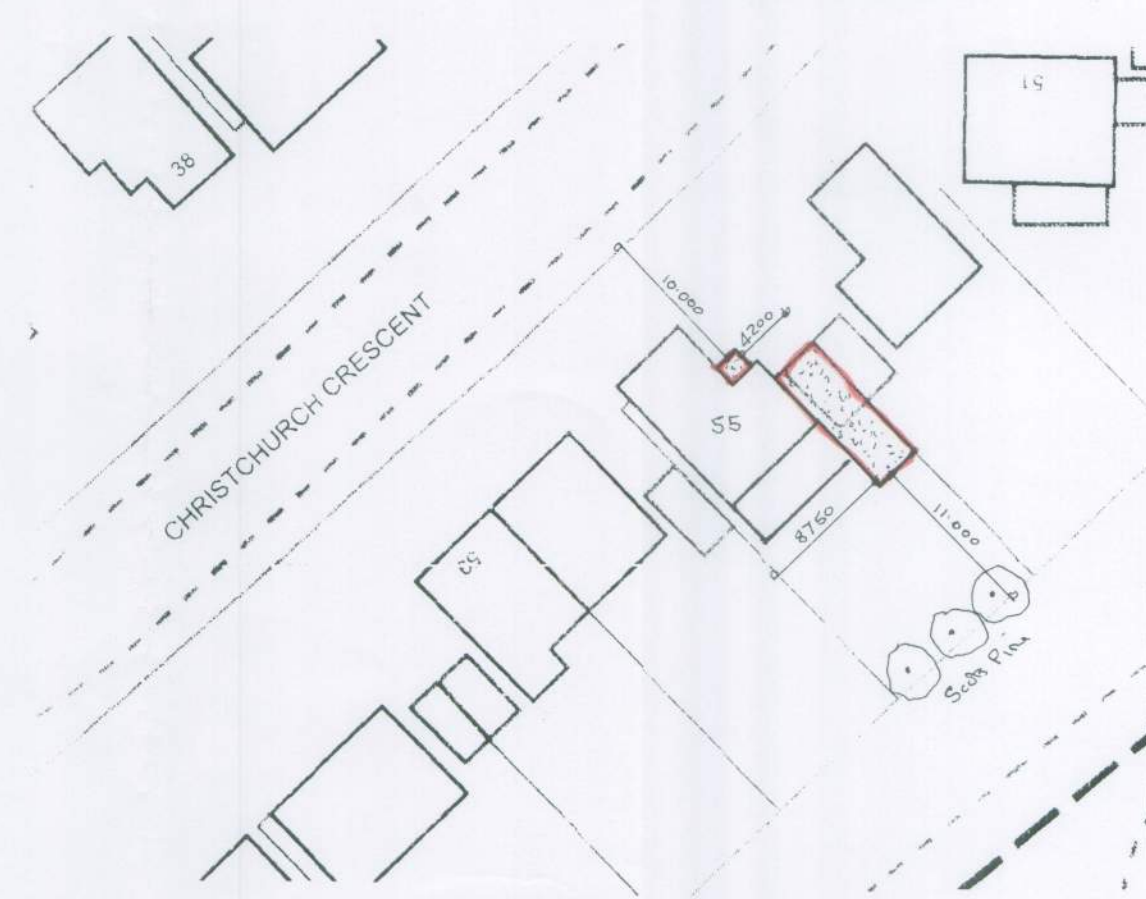

block plan

1 : 500

sheet 1 of 2

Plan

1 : 50

Proposed

PROPOSED SINGLE STOREY EXTENSION AT 55, CHRISTCHURCH CRESCENT, WEST MEADS FOR MRS.M.RUSSELL.

Bryan Butcher
Rainbow Cottage
Nyetimber Lane
Bognor Regis PO21 3JX
01243 266871
07973 233442
bryan.butcher@btinternet.com
www.bryanbutcher.com