



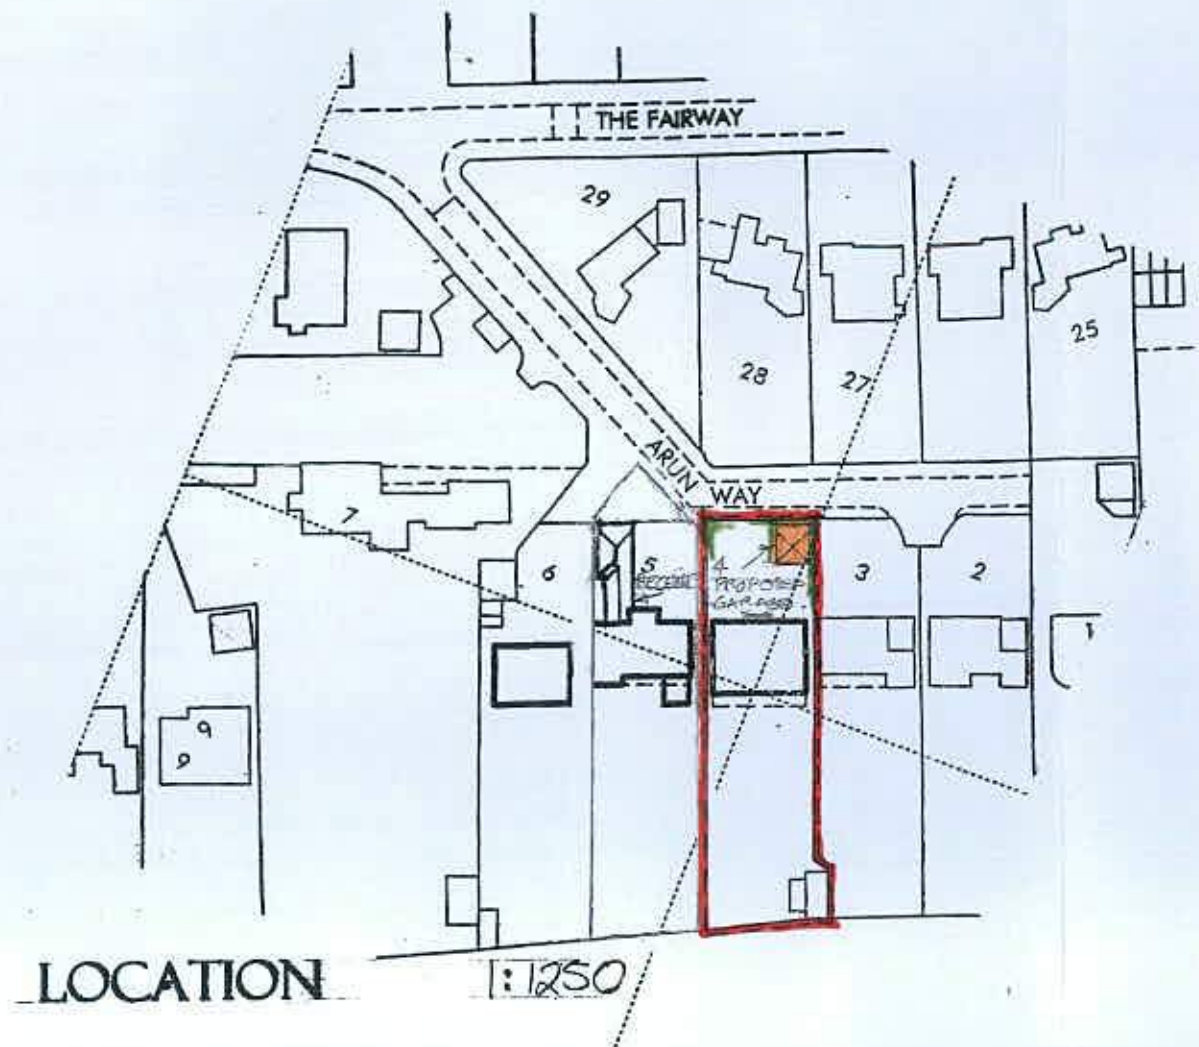

PROPOSED DOUBLE GARAGE 4 ARUN WAY, ALDWICK

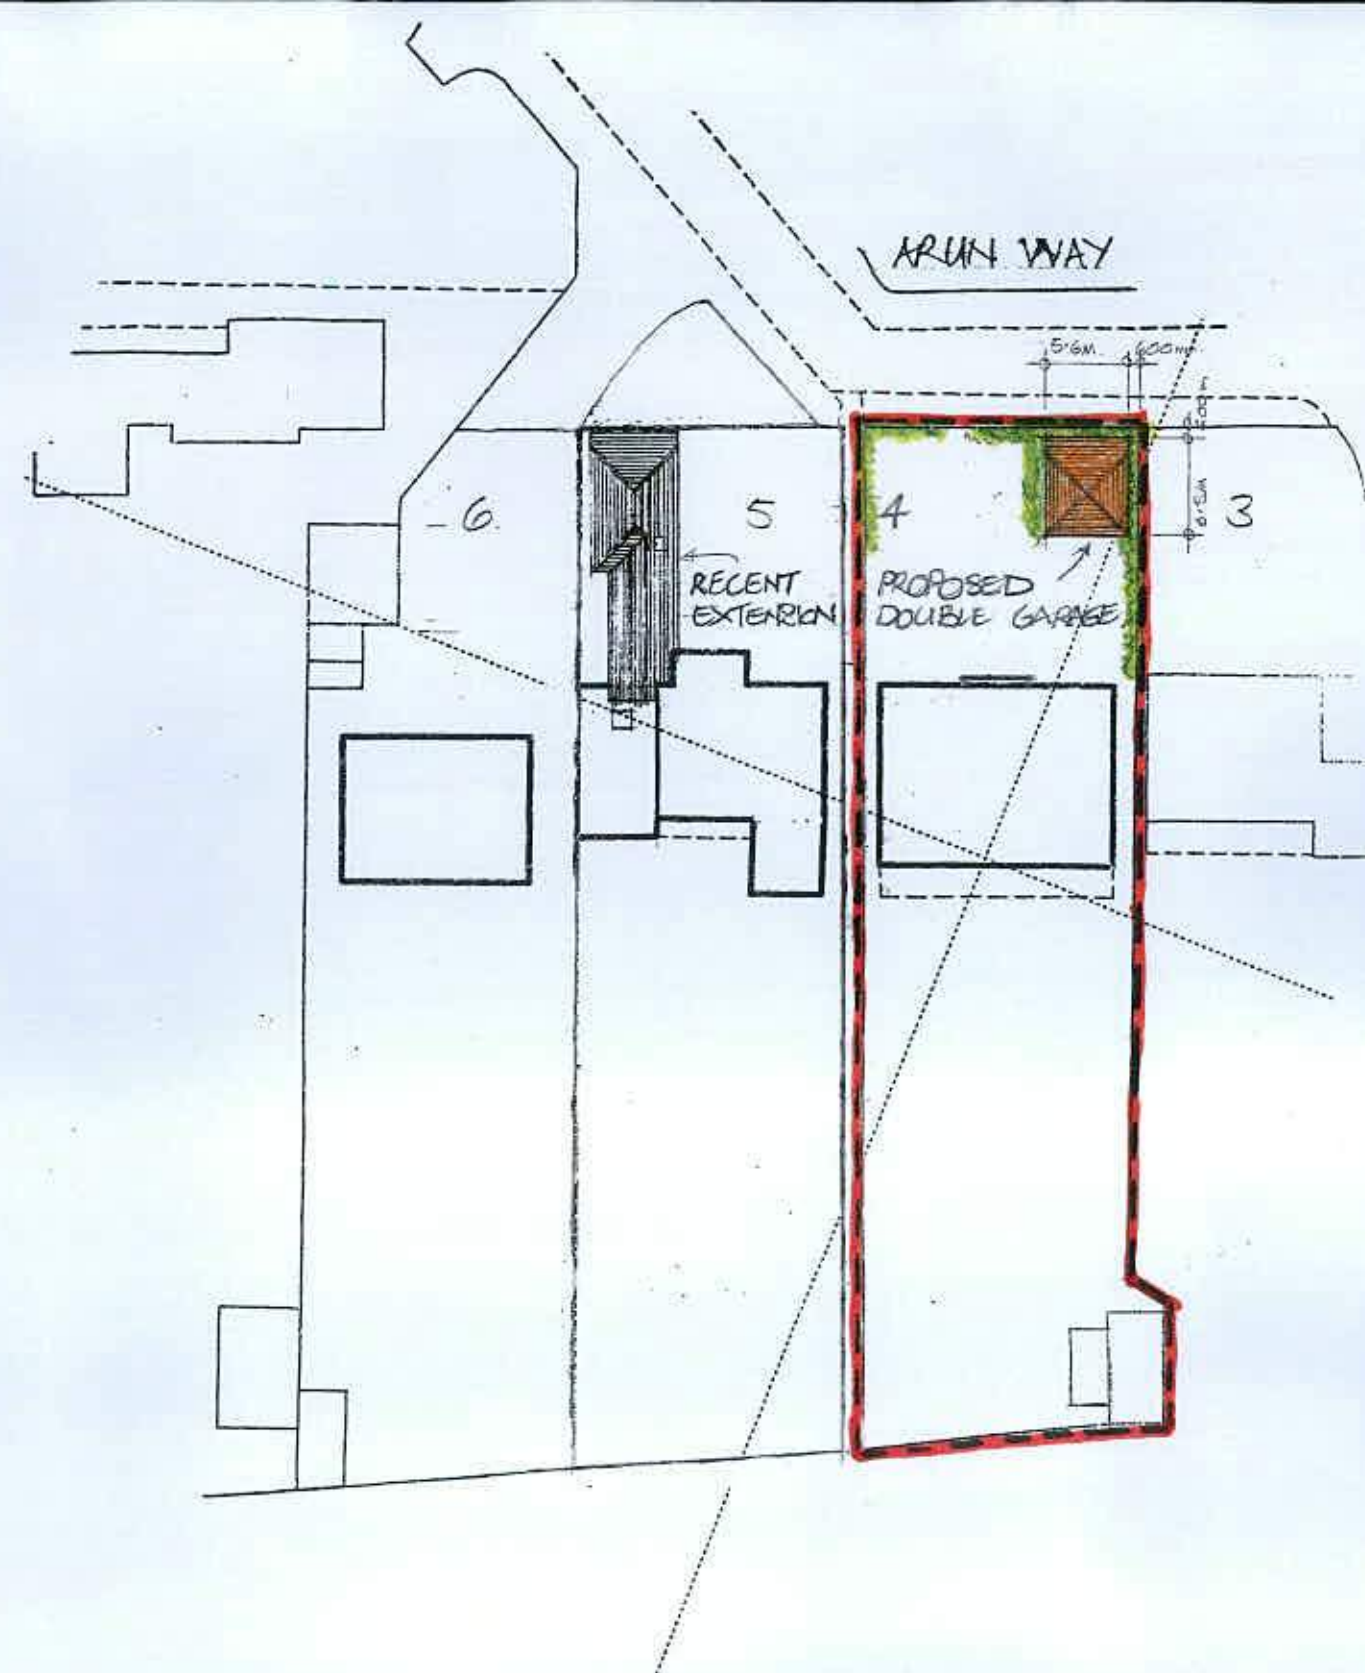

N & C DESIGNS

Norman Harrison, Architect RIBA, (retired) Dip Building Conservation
WEST HOUSE, 151 BARRACK LANE, ALDWICK, BOGNOR REGIS • WEST SUSSEX • PO21 4ED
Tel. 01243 266755 • Mobile 07932 085880 • Email: nc@merston.plus.com

1701
05

1:1250 1:500 1:500 NORTH