


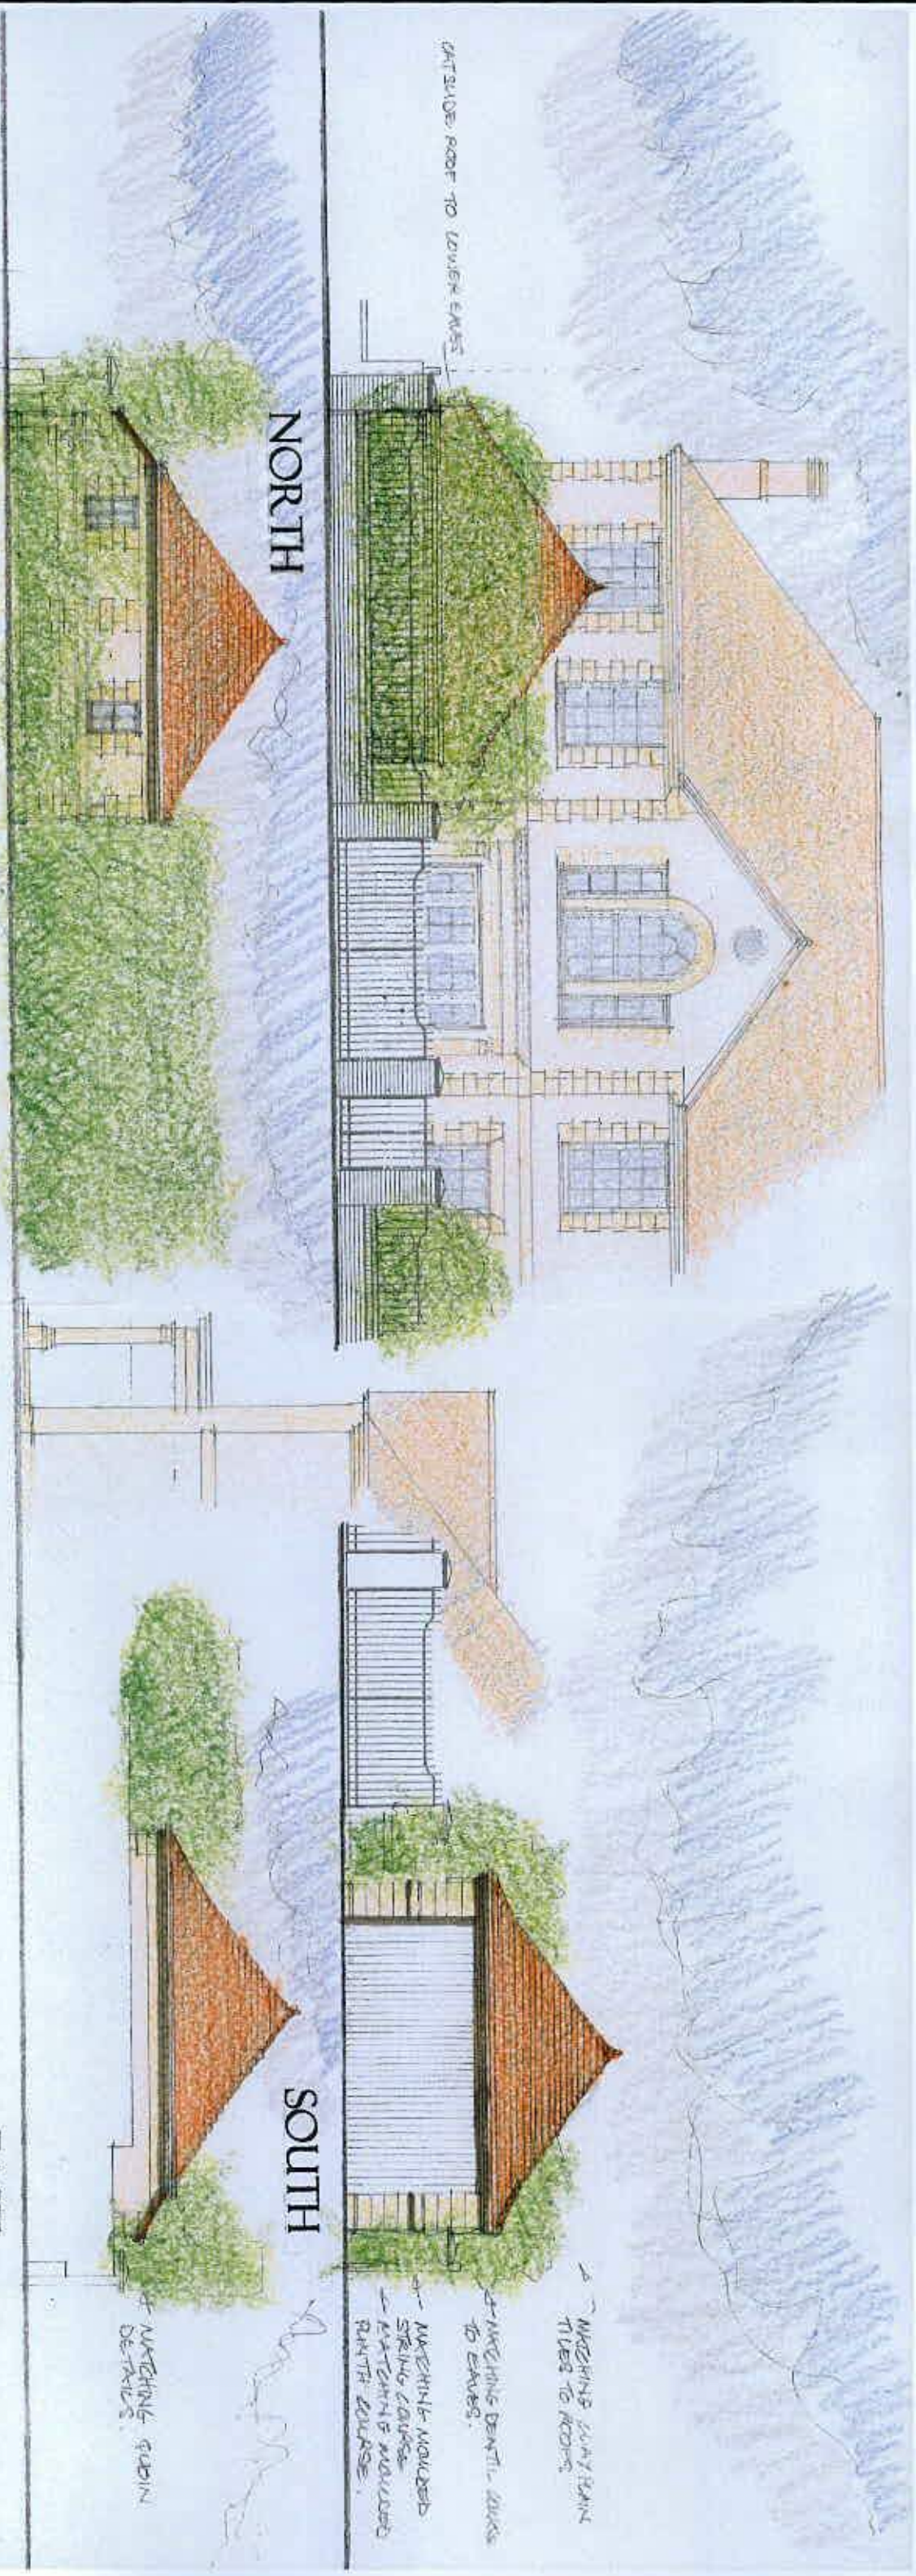

OUTSIDE ROOF TO LOWER FLOOR

NORTH

SOUTH

WEST

EAST

GROUND



PROPOSED DOUBLE GARAGE

4 ARUN WAY, ALDWICK

^ WINDOWS ON EAST REPOSITIONED TO WEST, GABLE ROOF ADDED TO NORTH, ROOF WINDOW ADDED JUNE 17

N & C DESIGNS

Norman Harrison, Architect RIBA, (retired) Dip Building Conservation
 WEST HOUSE, 151 BARRACK LANE, ALDWICK, BOGNOR REGIS • WEST SUSSEX • PO21 4ED
 Tel. 01243 266755 • Mobile 07932 085880 • Email: nc@merston.plus.com

1701
02

1:100 MAR 17