



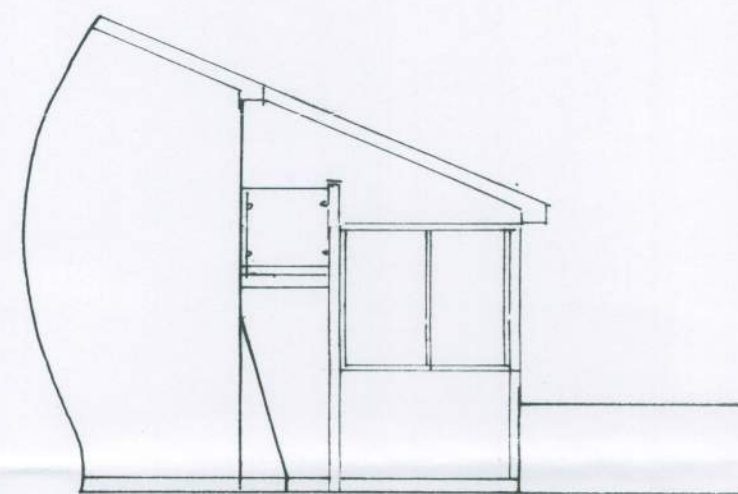


west

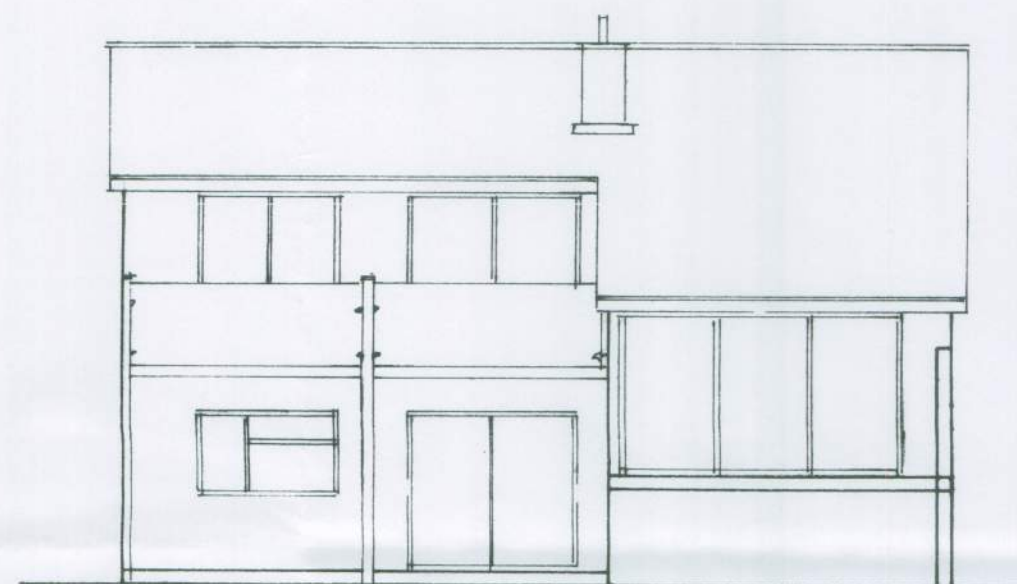


south
1 : 100




location plan
1 : 1250

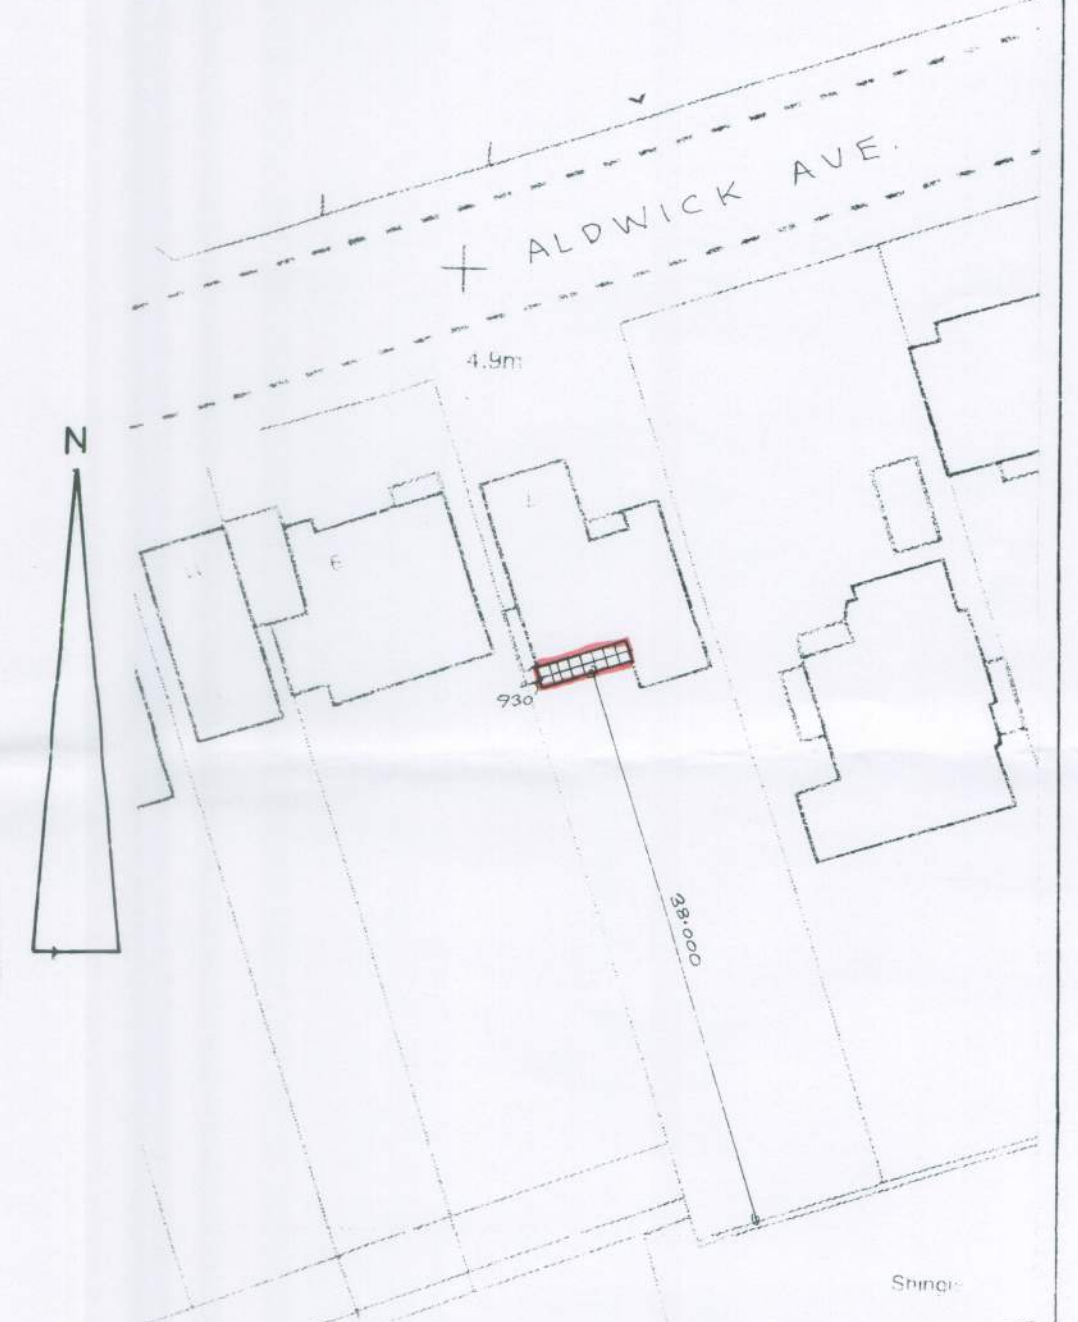

block plan
1 : 500

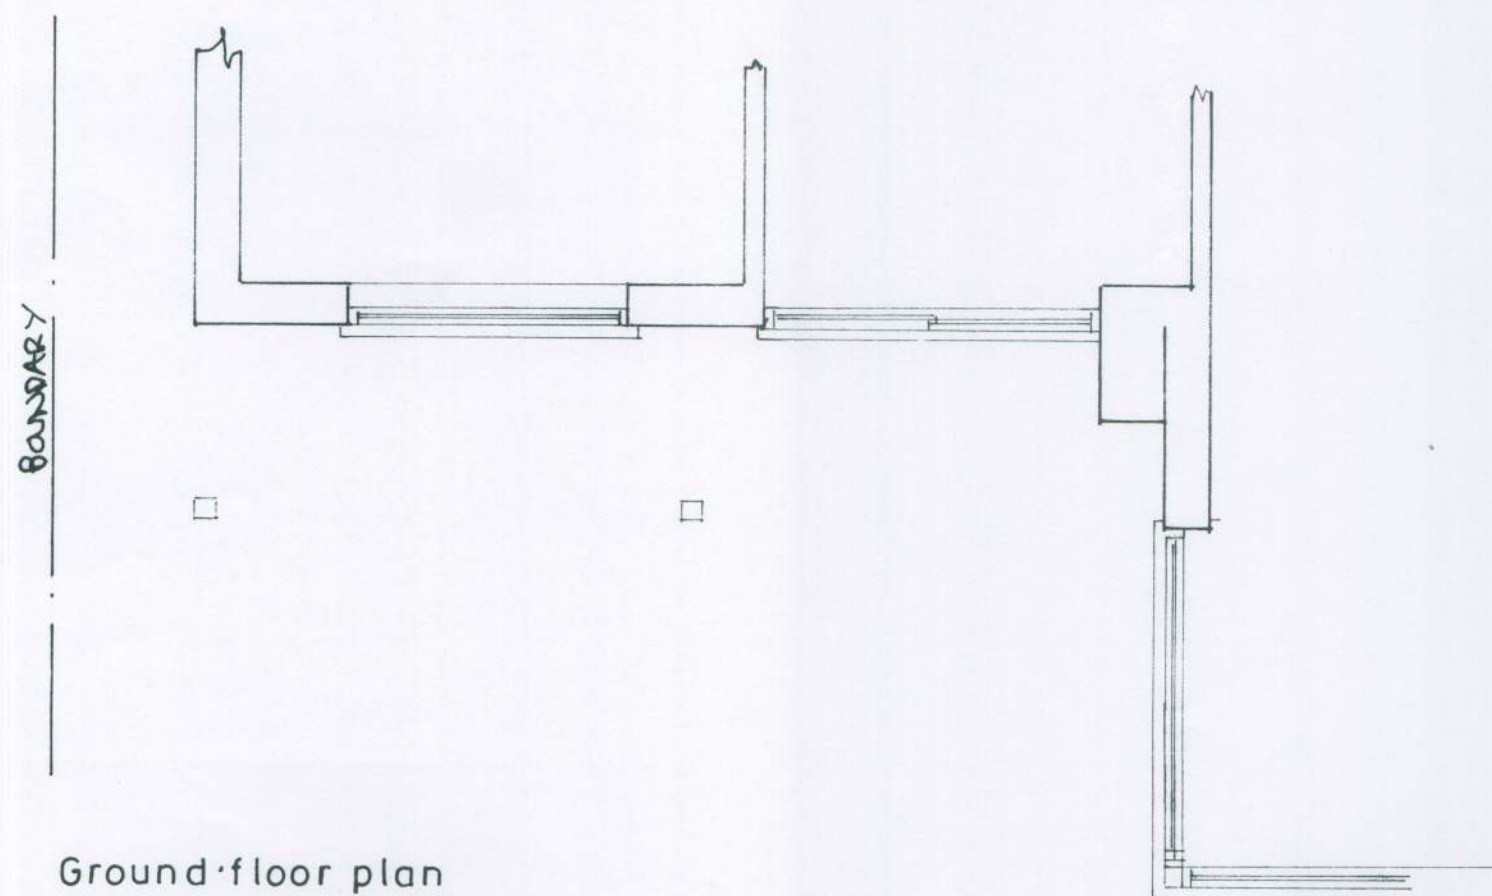

Ground floor plan
1 : 50

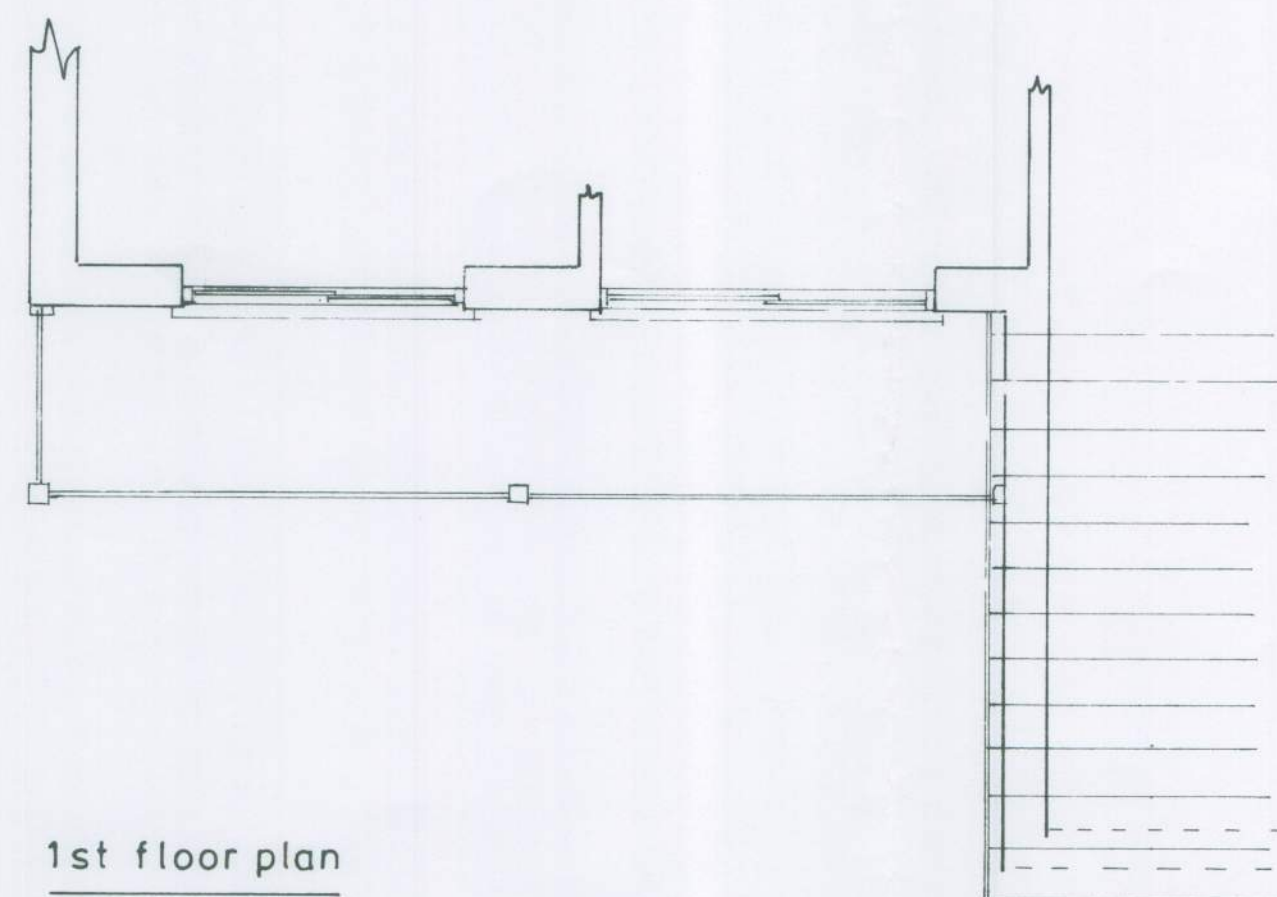

1st floor plan

Proposed

PROPOSED BALCONY AT 7, ALDWICK AVE., ALDWICK FOR MR.M.WHITE

sheet 1 of 2

Bryan Butcher
Rainbow Cottage
Nyetimber Lane
Bognor Regis PO21 3JX
01243 266871
07973 233442
bryan.butcher@btinternet.com
www.bryanbutcher.com