



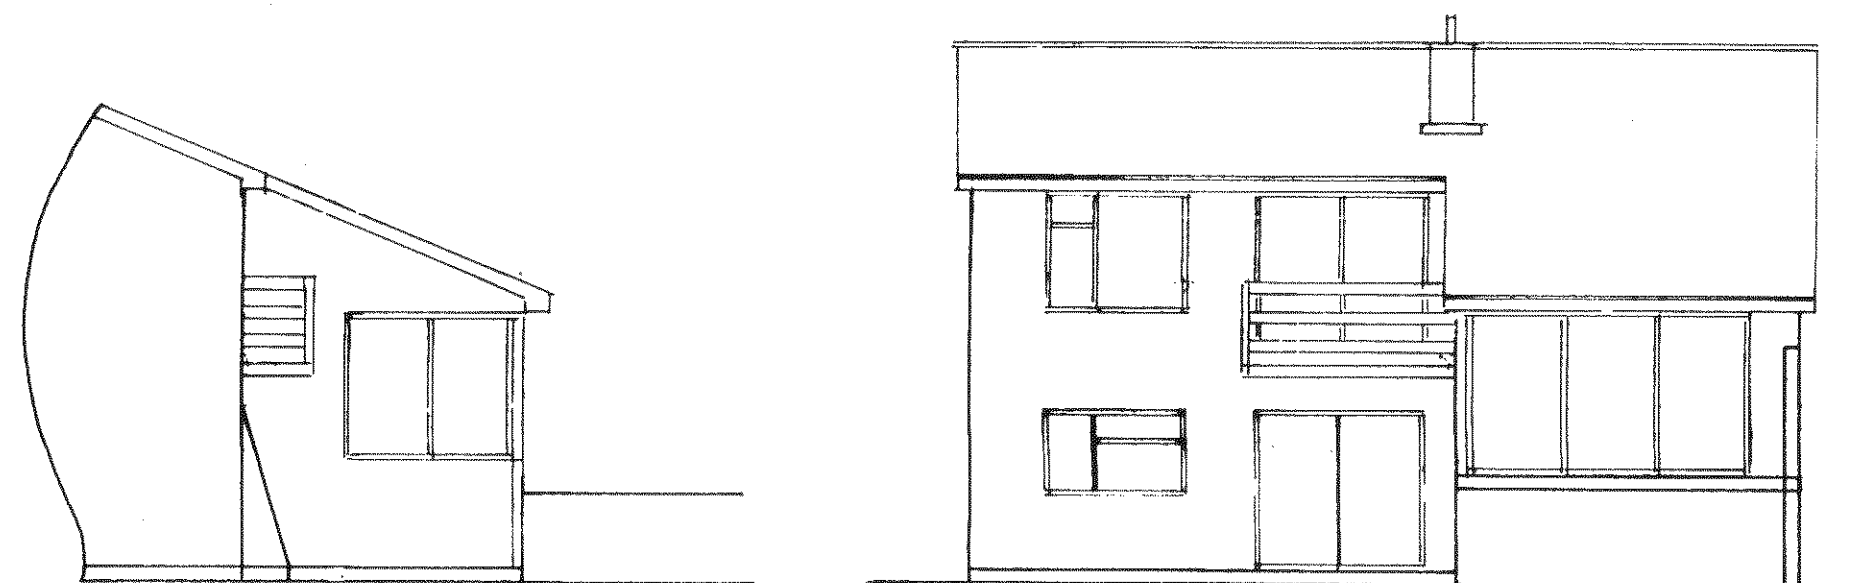

west


south

1 : 100

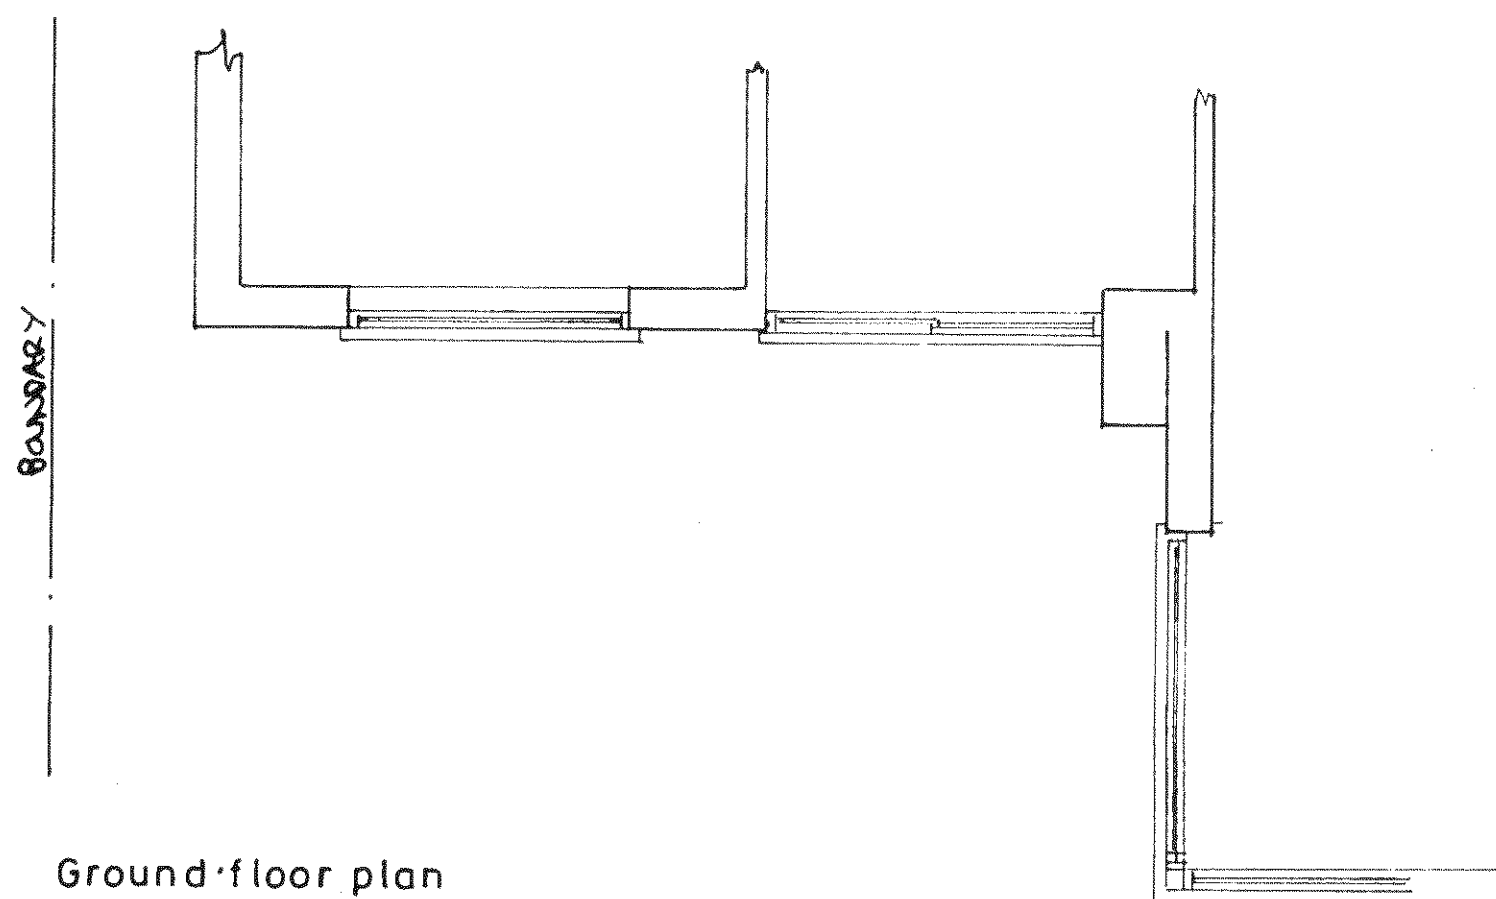

Ground floor plan

1 : 50

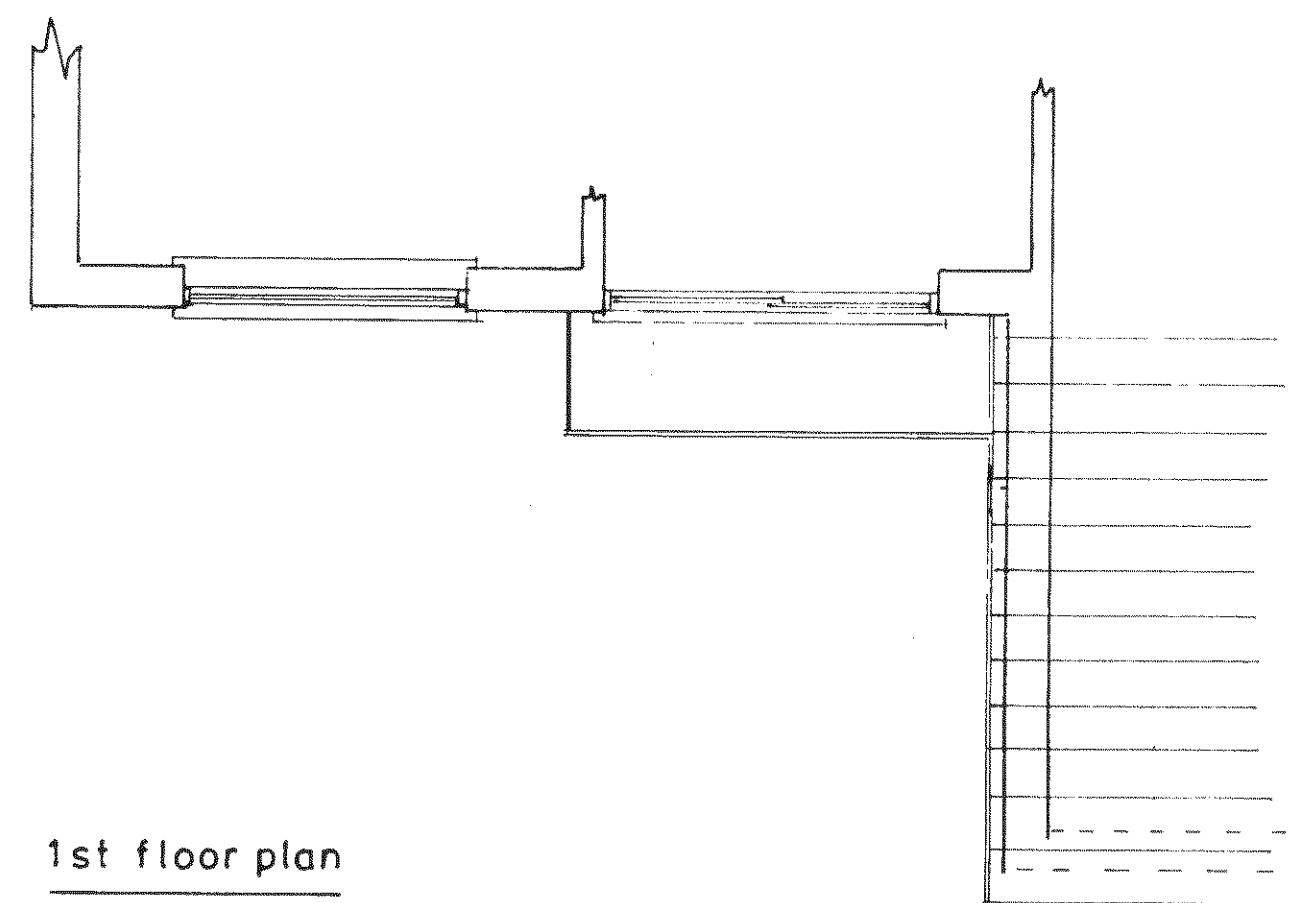

1st floor plan

Existing

PROPOSED BALCONY AT 7, ALDWICK AVE., ALDWICK FOR MR. M. WHITE

sheet 2 of 2

Bryan Butcher
Rainbow Cottage
Nyetimber Lane
Bognor Regis PO21 3JX
01243 266871
07973 233442
bryan.butcher@btinternet.com
www.bryanbutcher.com