


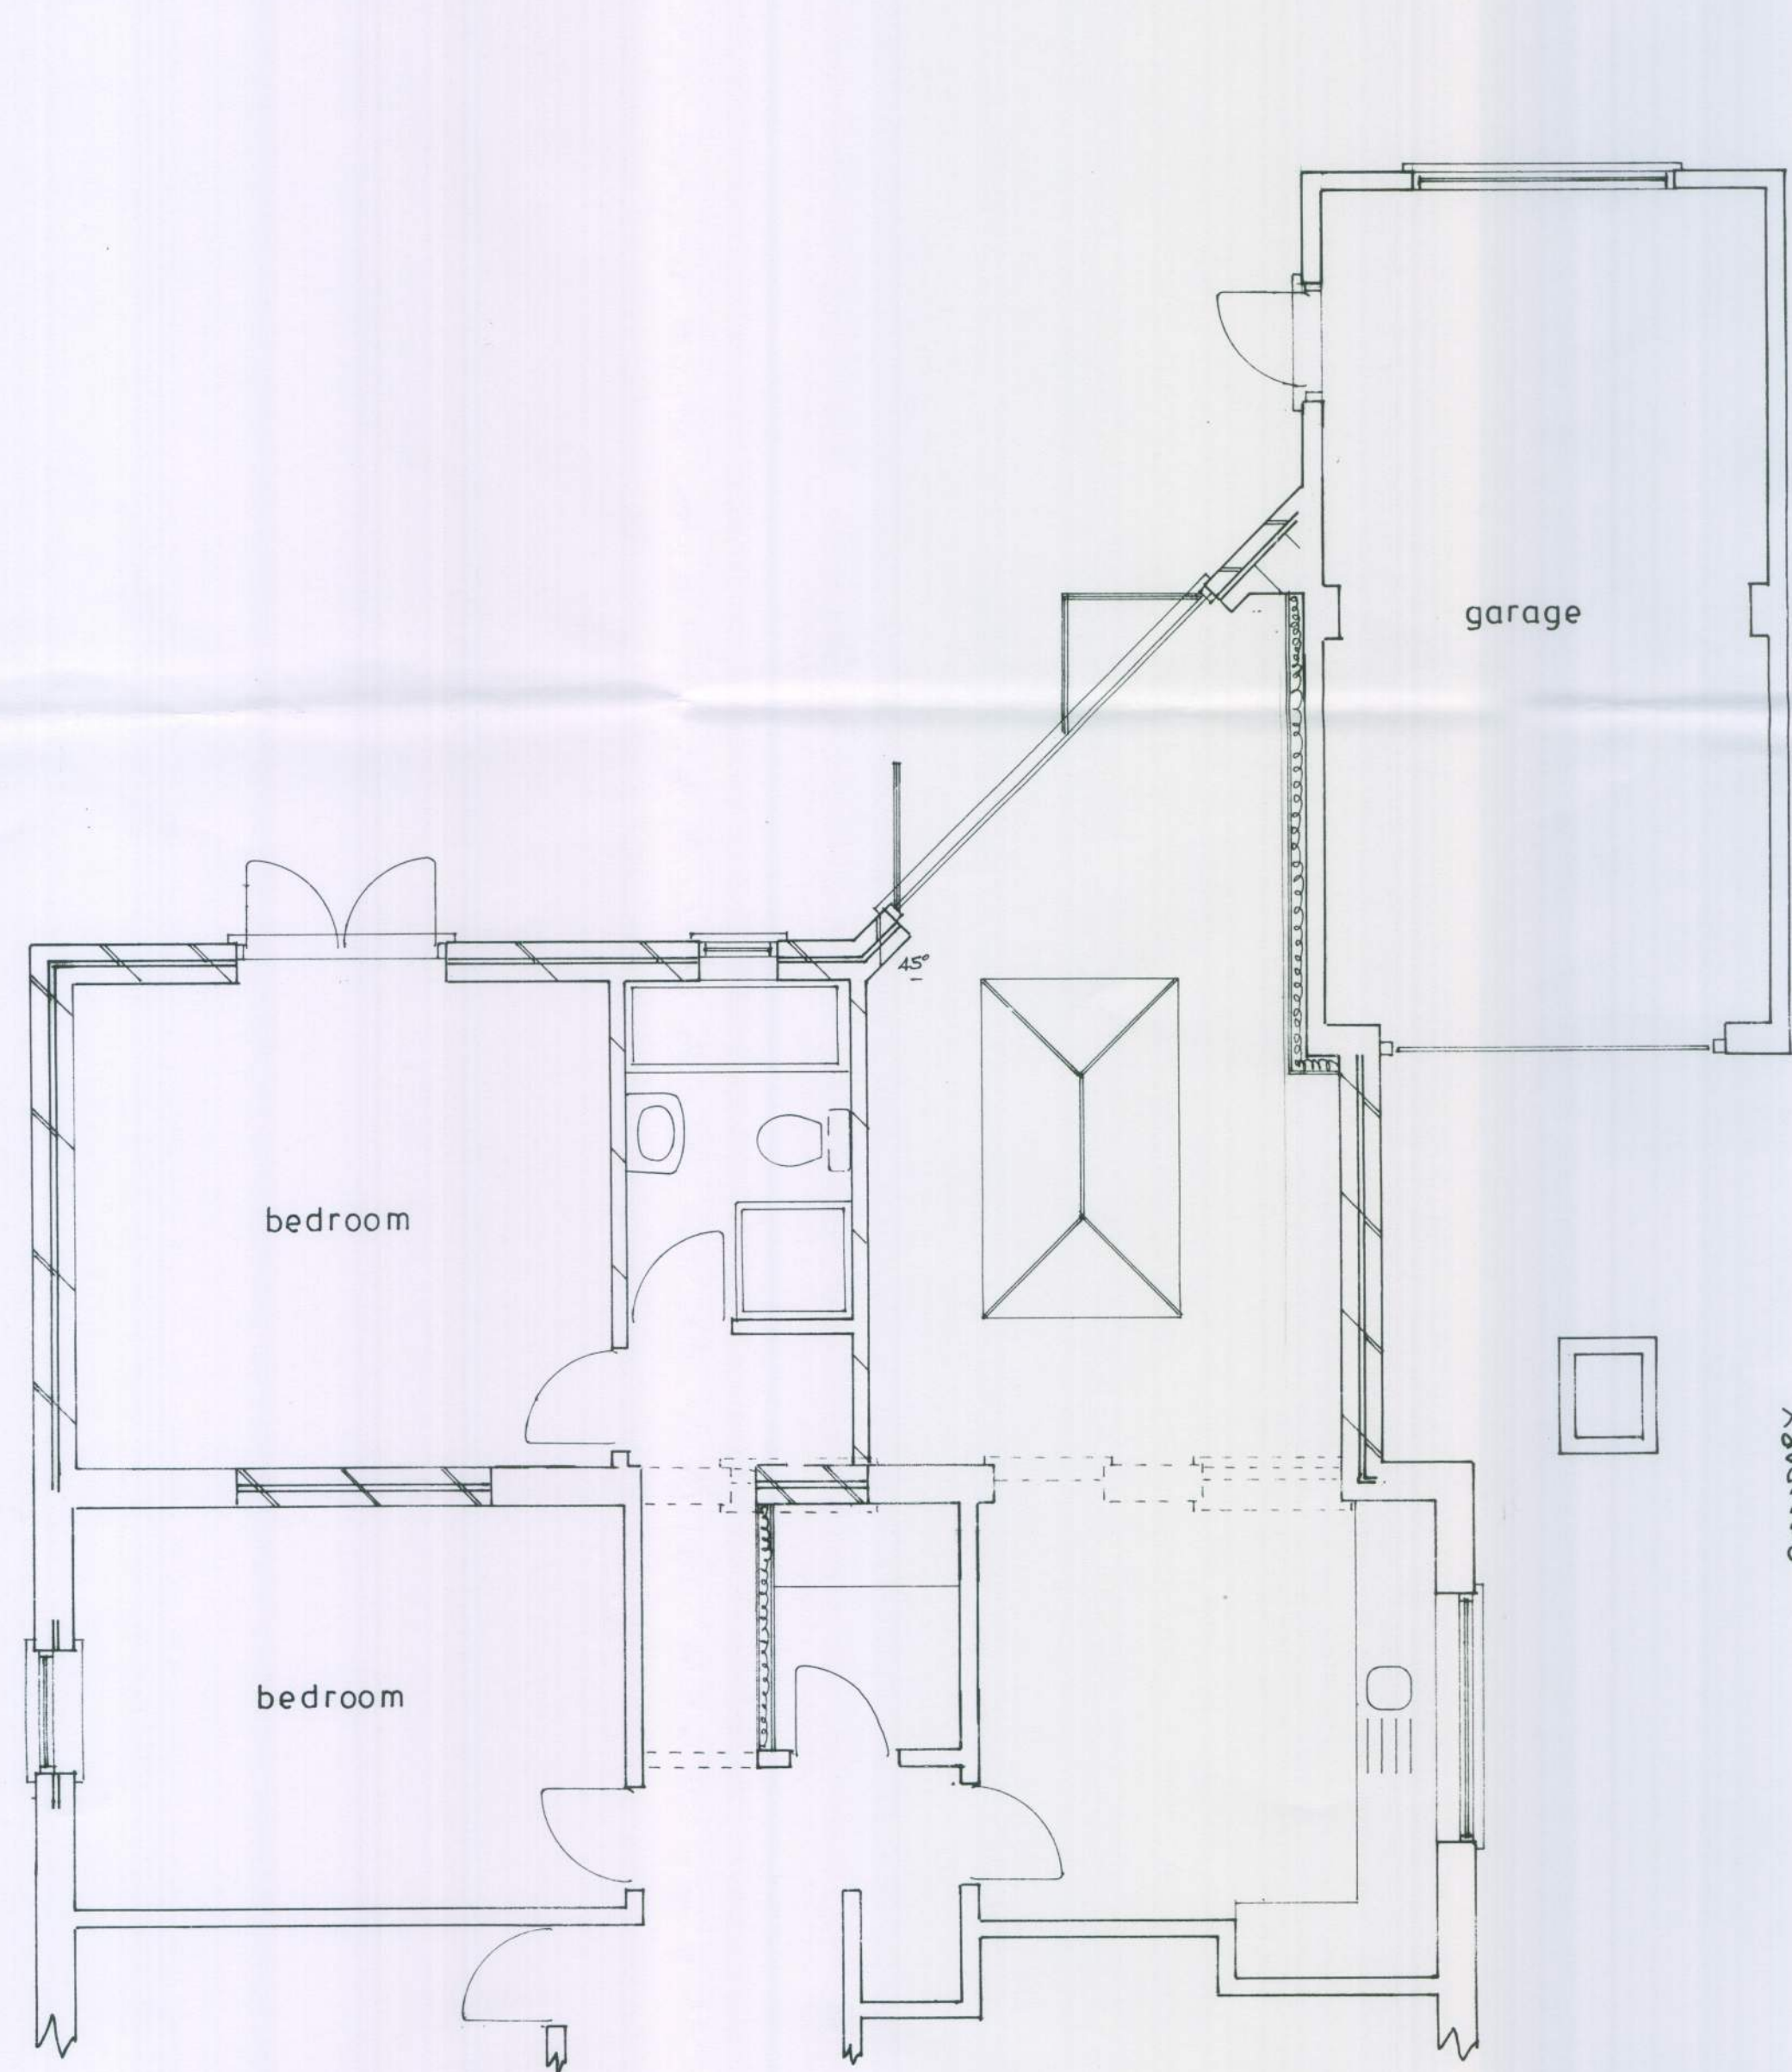

Plan
1 : 50



location plan
1 : 1250



block plan
1 : 500

sheet 1 of 3

Bryan Butcher
Rainbow Cottage
Nyetimber Lane
Bognor Regis PO21 3JX
01243 266871
07973 233442
bryan.butcher@btinternet.com
www.bryanbutcher.com

PROPOSED SINGLE STOREY EXTENSION AT 'ROOKWOOD', CYPRESS WAY, ALDWICK FOR MR. & MRS. C. HICKLIN.