




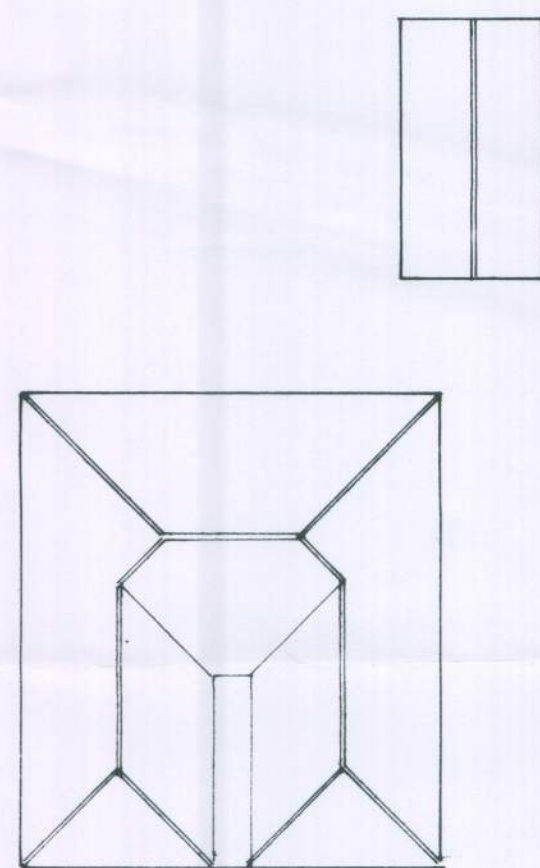


roof plan
1 : 200

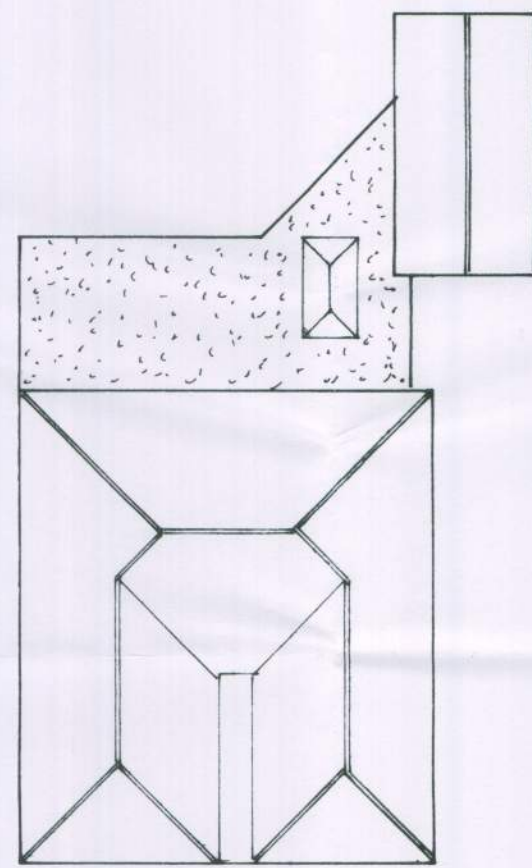


proposed roof plan

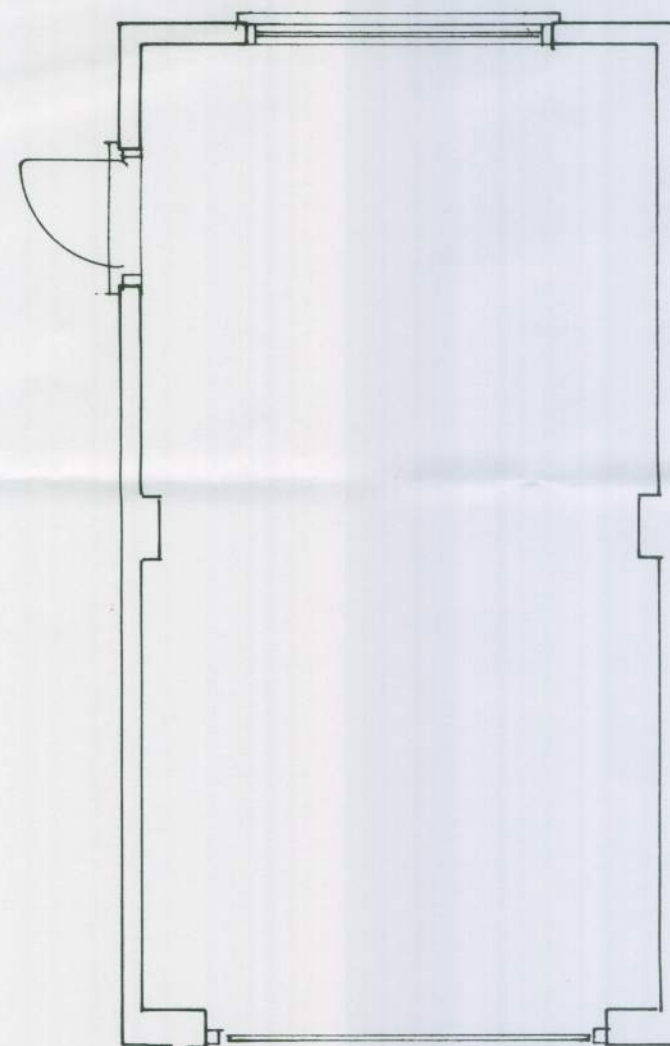


BOUNDARY

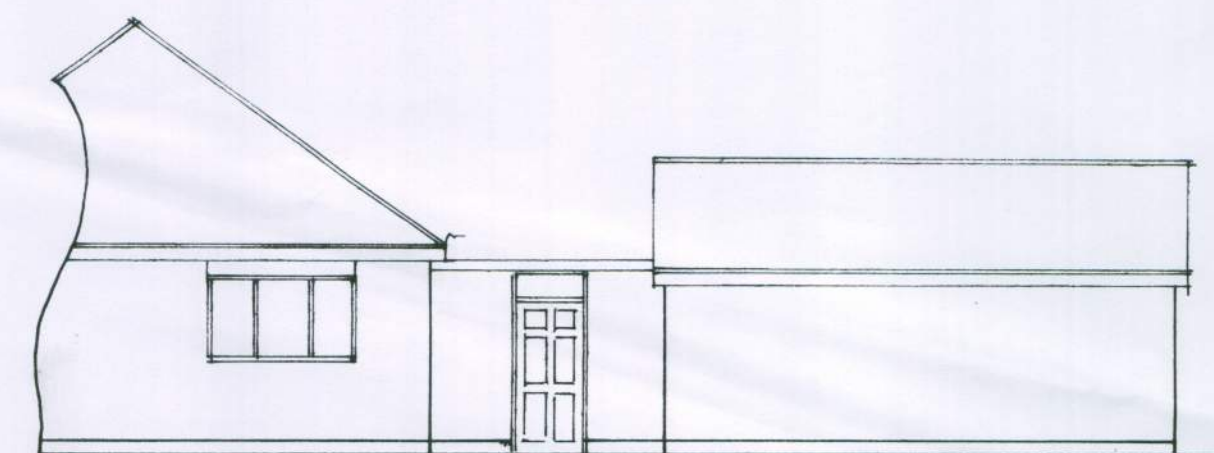


east

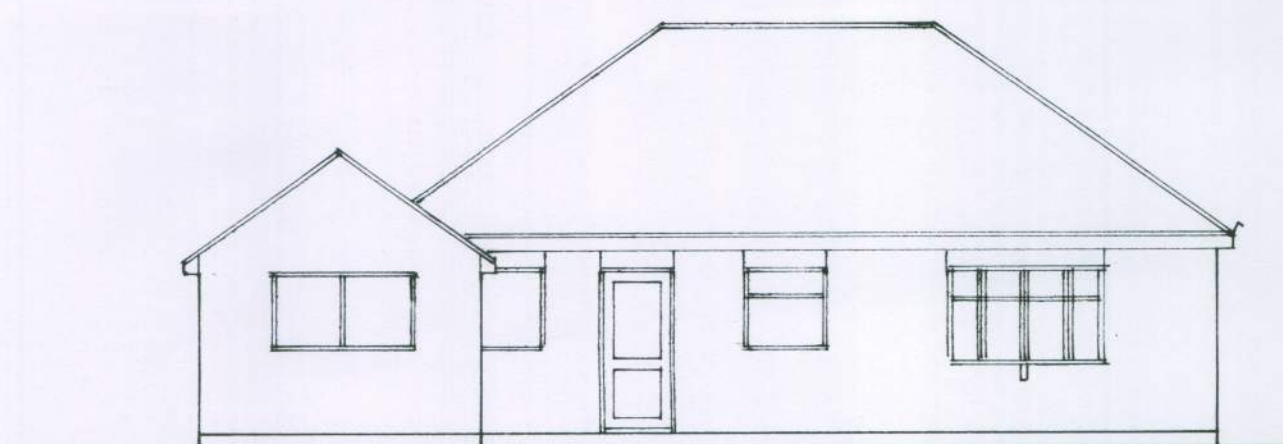

north
1 : 100

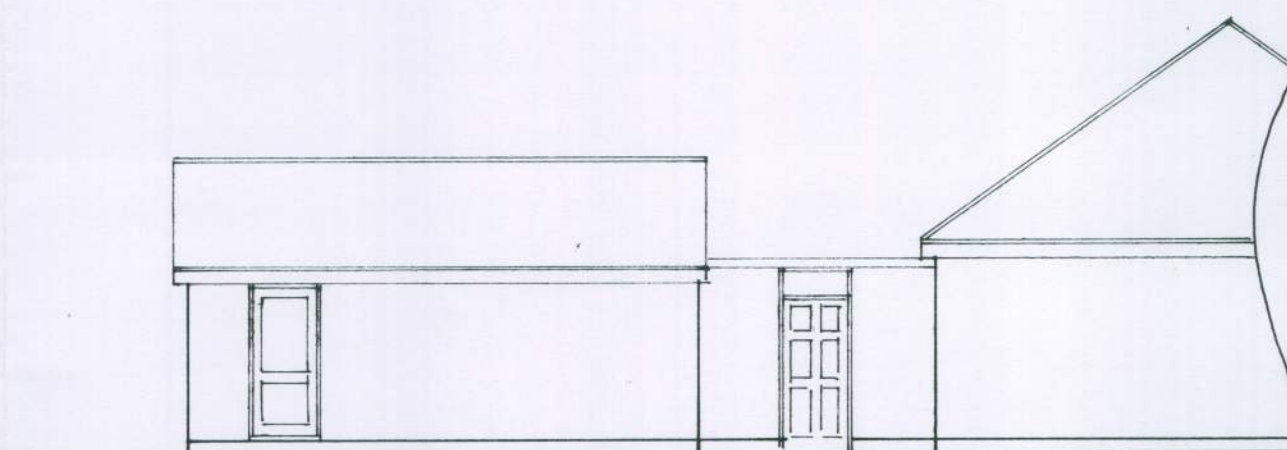

west

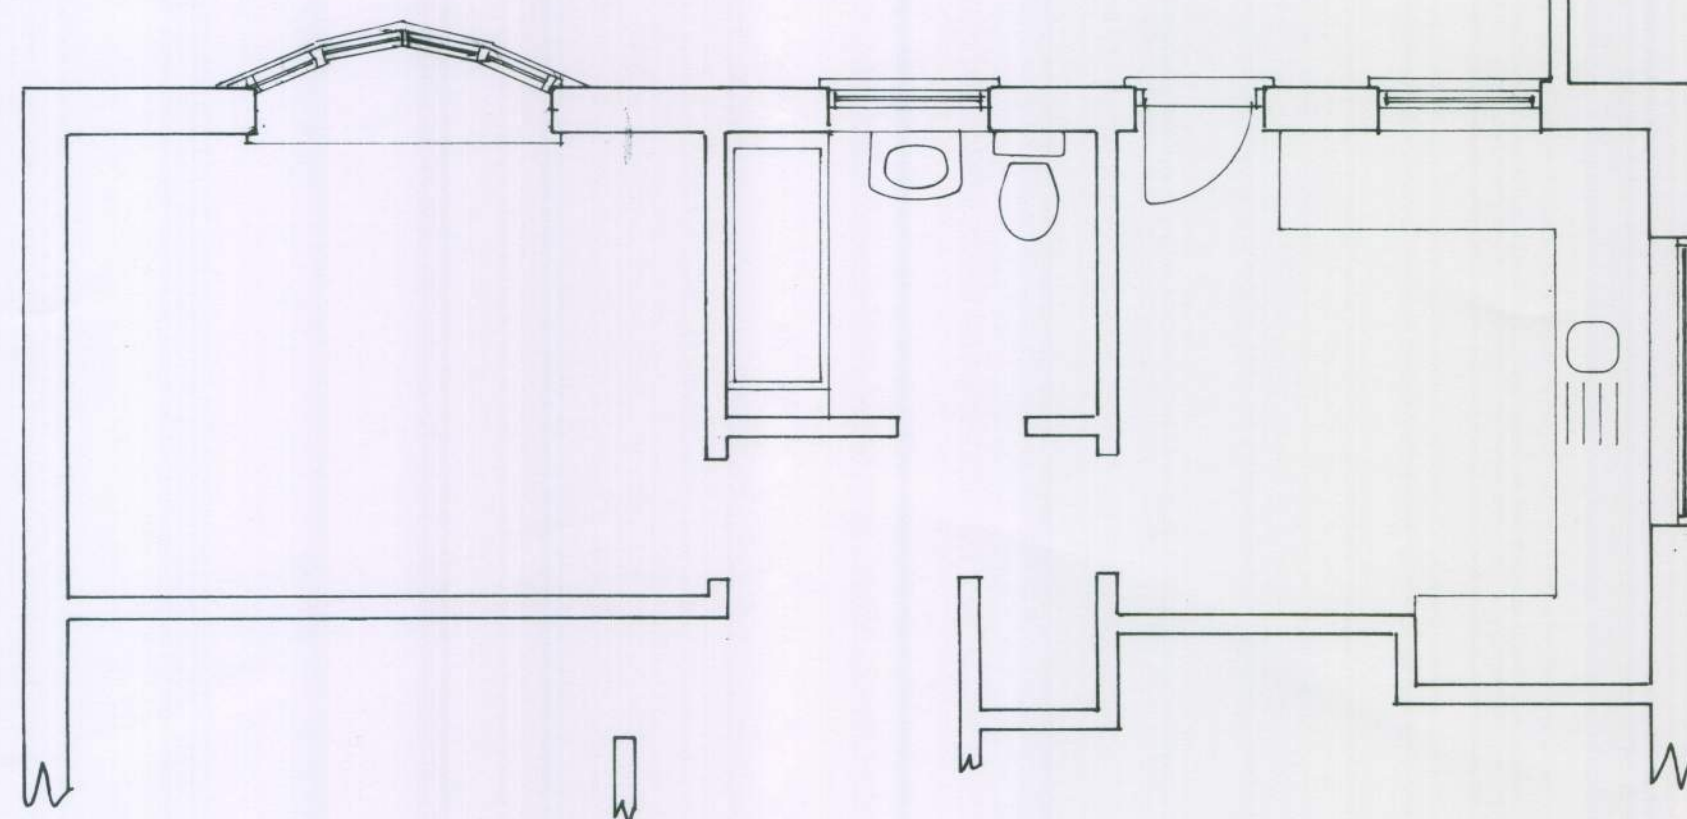

Plan
1 : 50

Existing

PROPOSED SINGLE STOREY EXTENSION AT 'ROOKWOOD', CYPRESS WAY, ALDWICK FOR MR. & MRS. C. HICKLIN

sheet 3 of 3

Bryan Butcher
Rainbow Cottage
Nyetimber Lane
Bognor Regis PO21 3JX
01243 266871
07973 233442
bryan.butcher@btinternet.com
www.bryanbutcher.com