



Revisions:

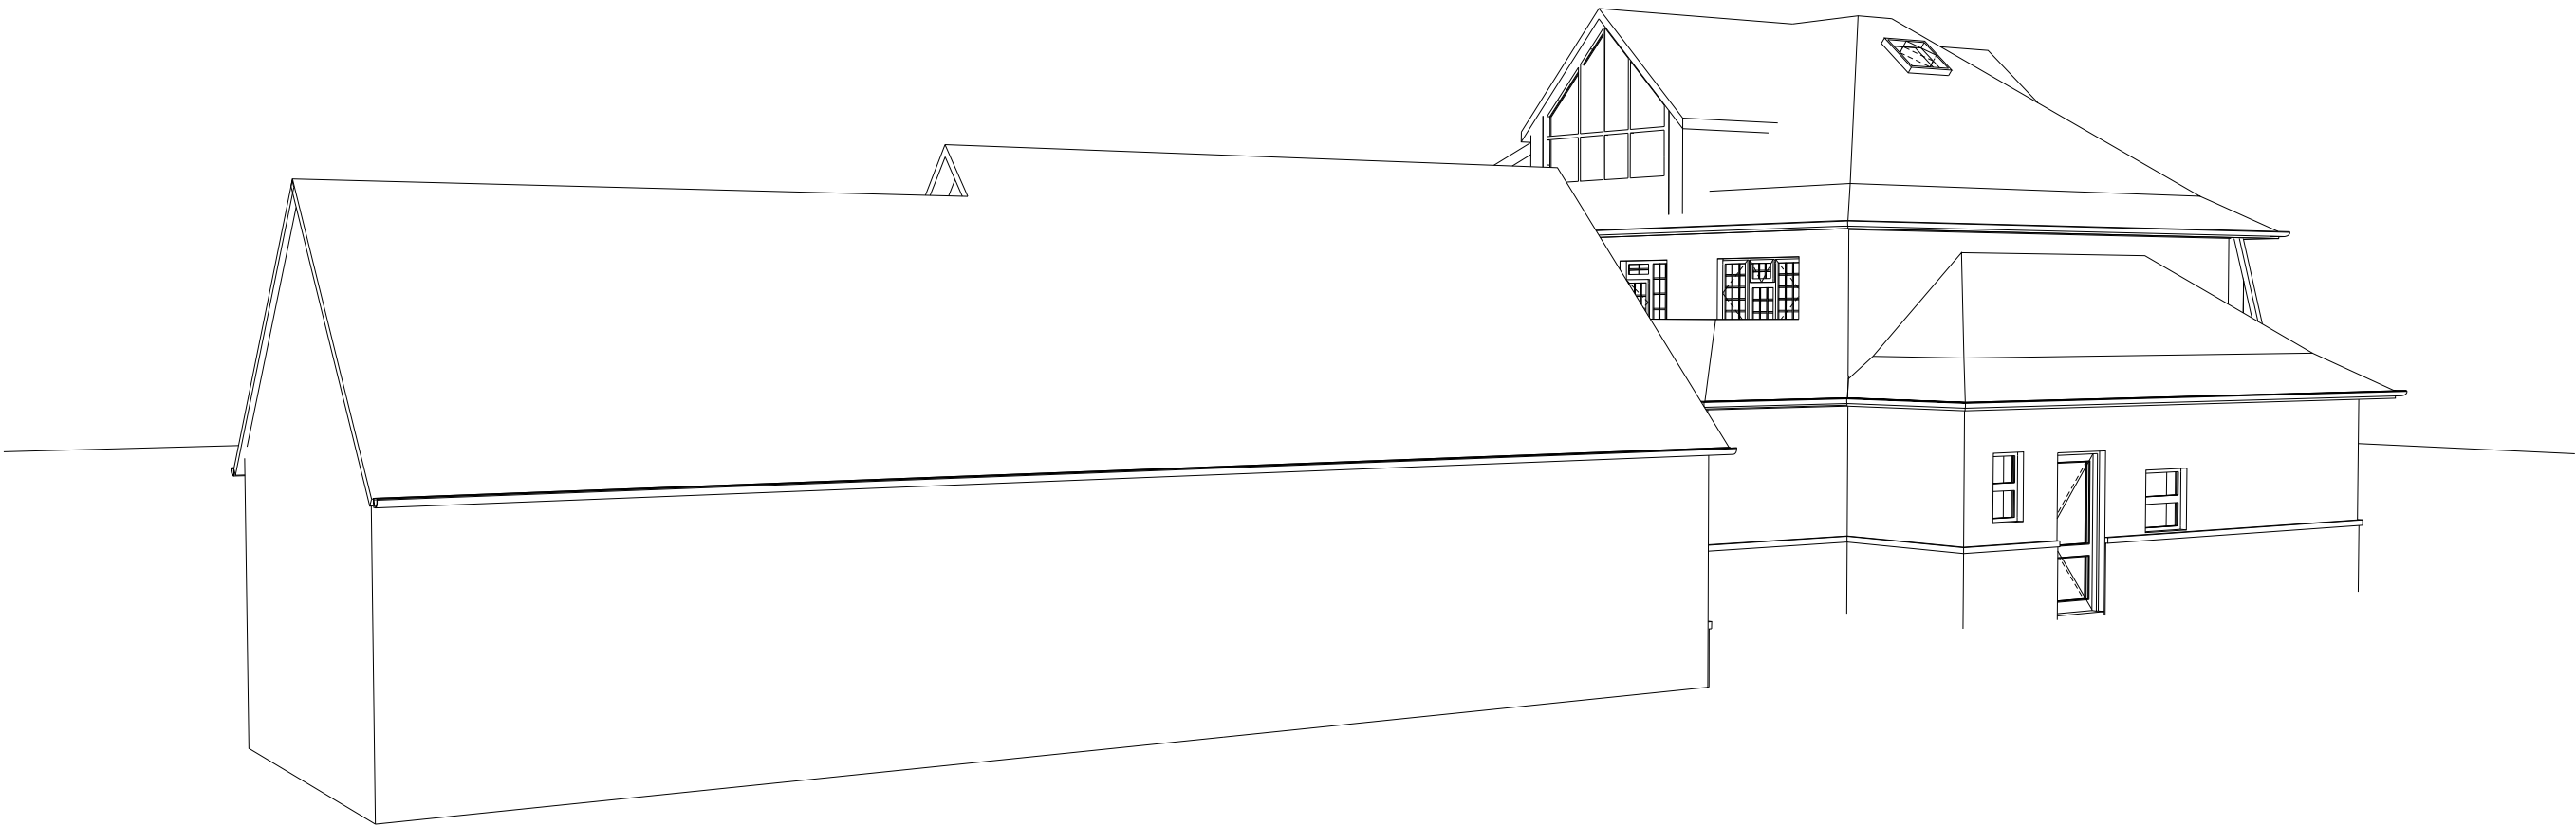


VIEW FROM WEST



VIEW FROM NORTH

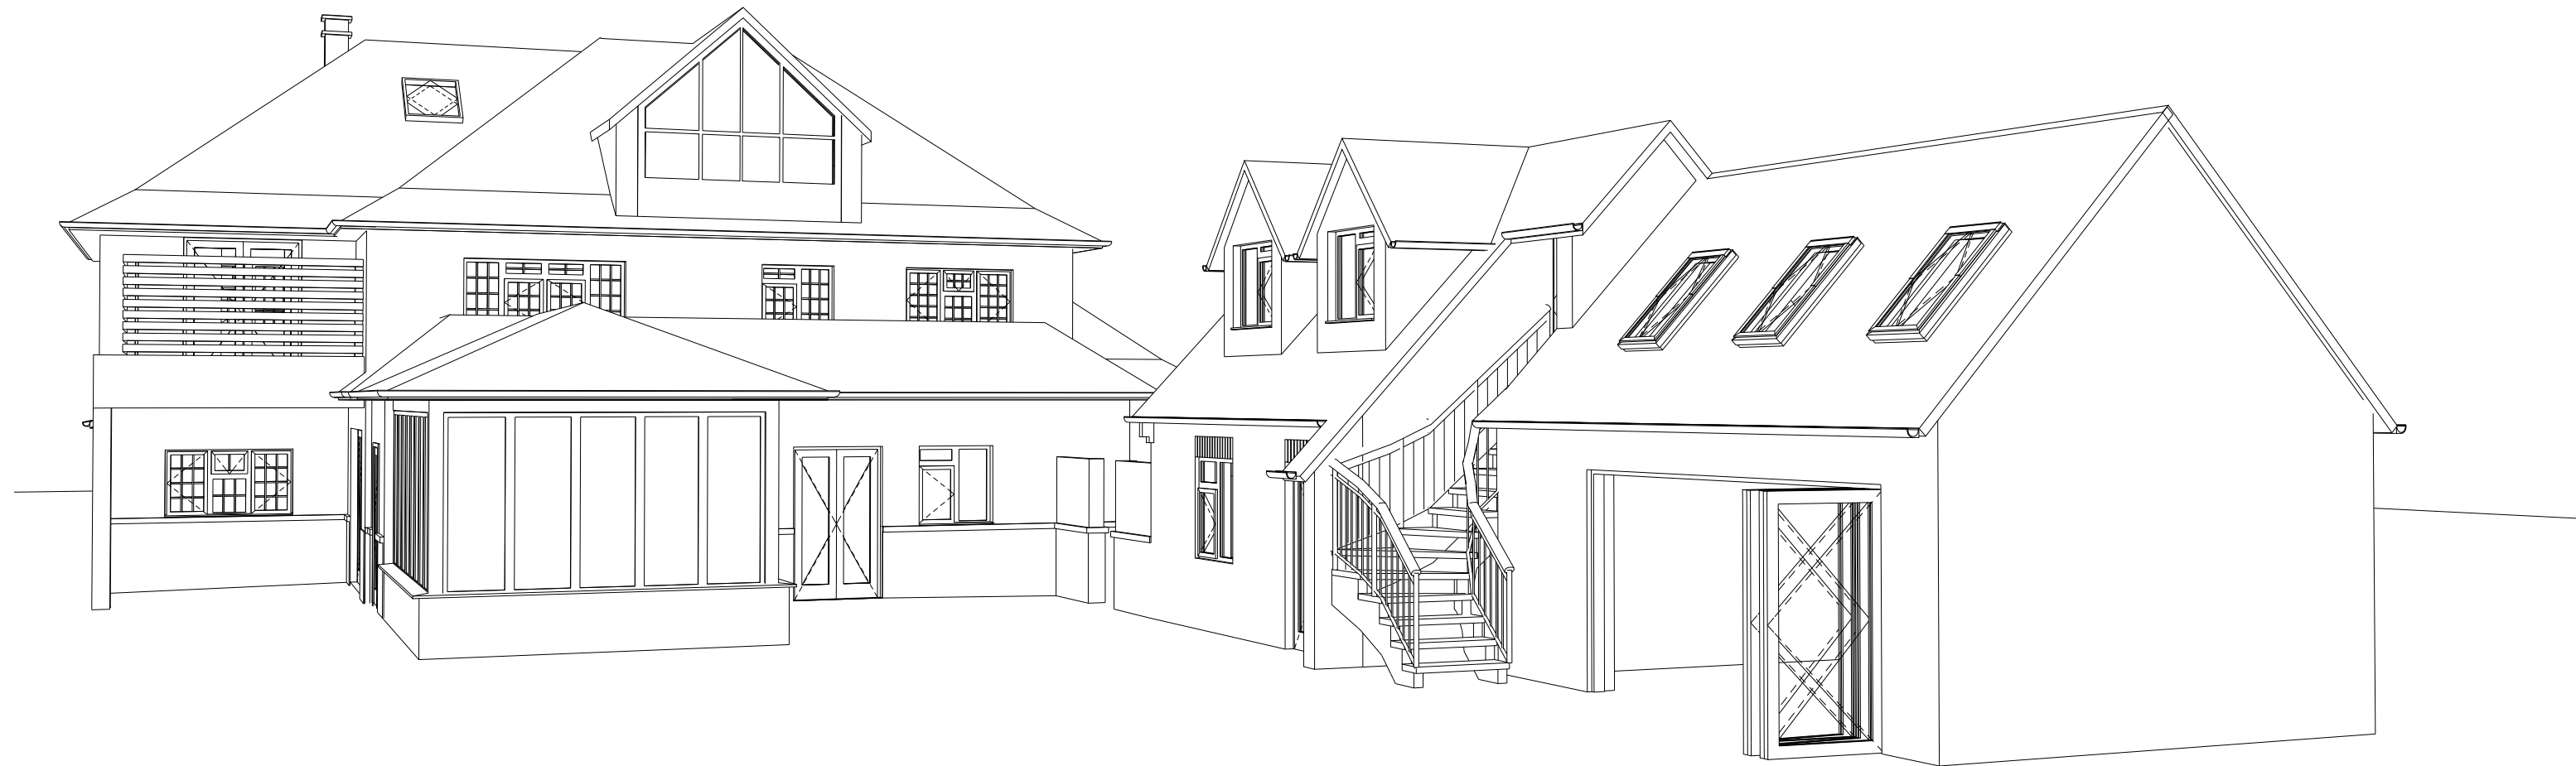

VIEW FROM NORTH-EAST

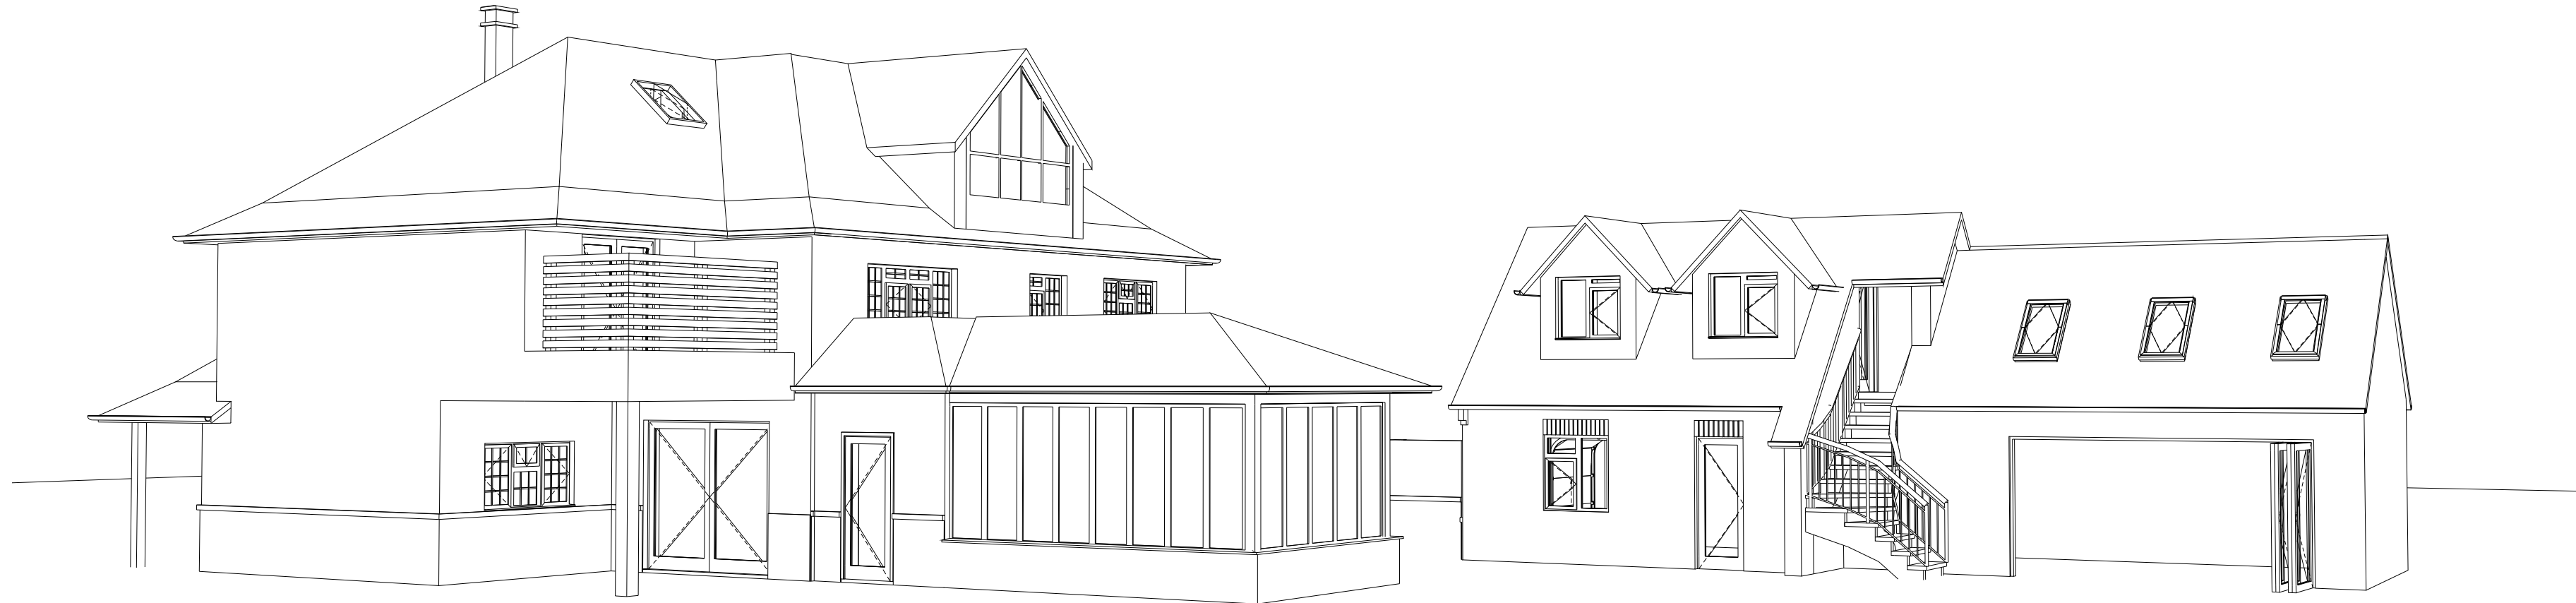

VIEW FROM EAST

jjr designs
Suite 2b
Church House,
94 Felpham Road
Felpham
West Sussex,
PO22 7PG
TEL: 01243 822081

Architectural Services
Planning
Building Regs
On Site Supervision
Landscape Design

e-mail: info@jjrdesigns.com

Client:
MR & MRS J HEADON

Project:
229 MANOR WAY, ALDWICK
BOGNOR REGIS, PO21 4HT

Drawing Title:
PROPOSED PERSPECTIVE VIEWS

Issue status:
Outline proposals ☐ Production information ☐ Scheme design ☐
Tender drawing ☐ Detail design ☐ Contract drawing ☐

Scale:	Drawn: V. BOTEZAT	Checked: R. Stefonski	Approved:	Date: 26.07.2018
Job No:	1352	Drawing No:	105	Revision:

@A1