
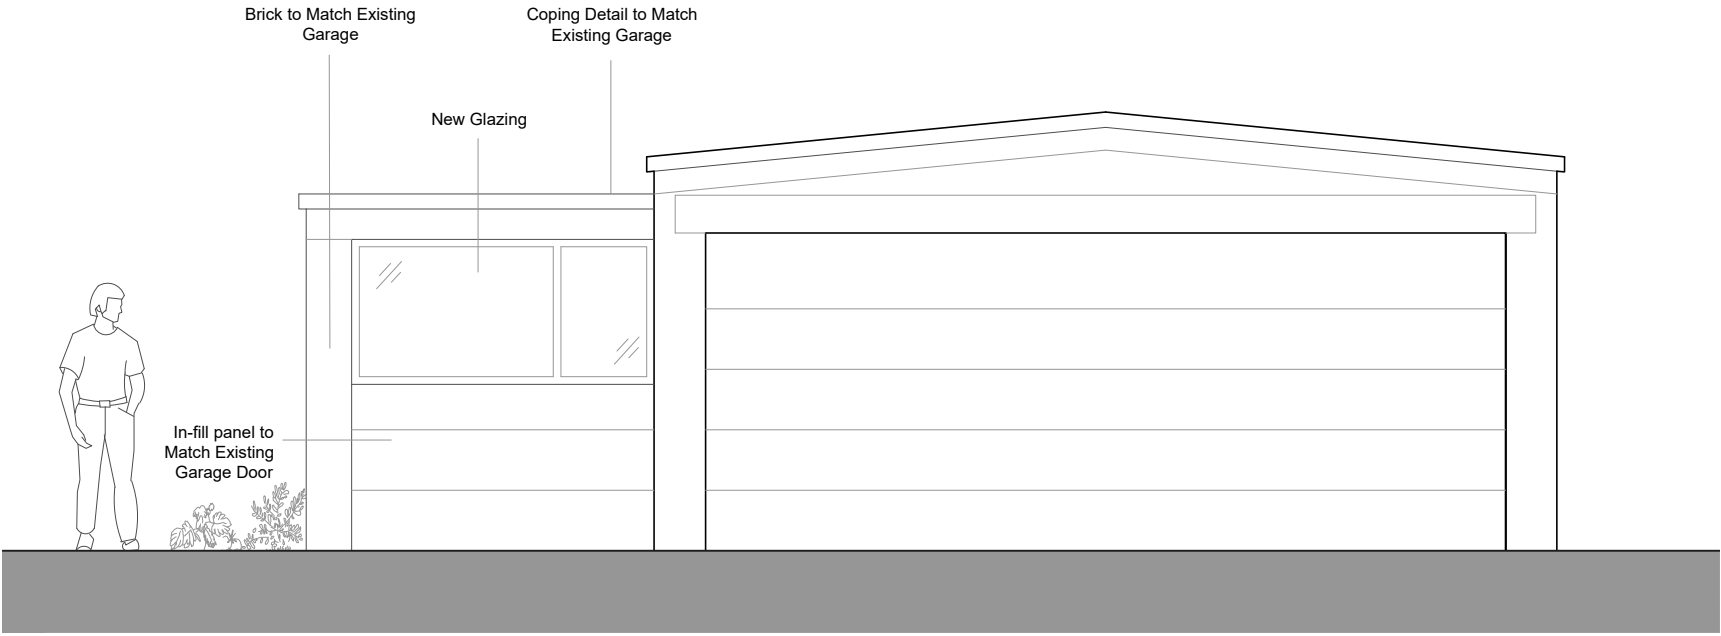




NORTH

EAST

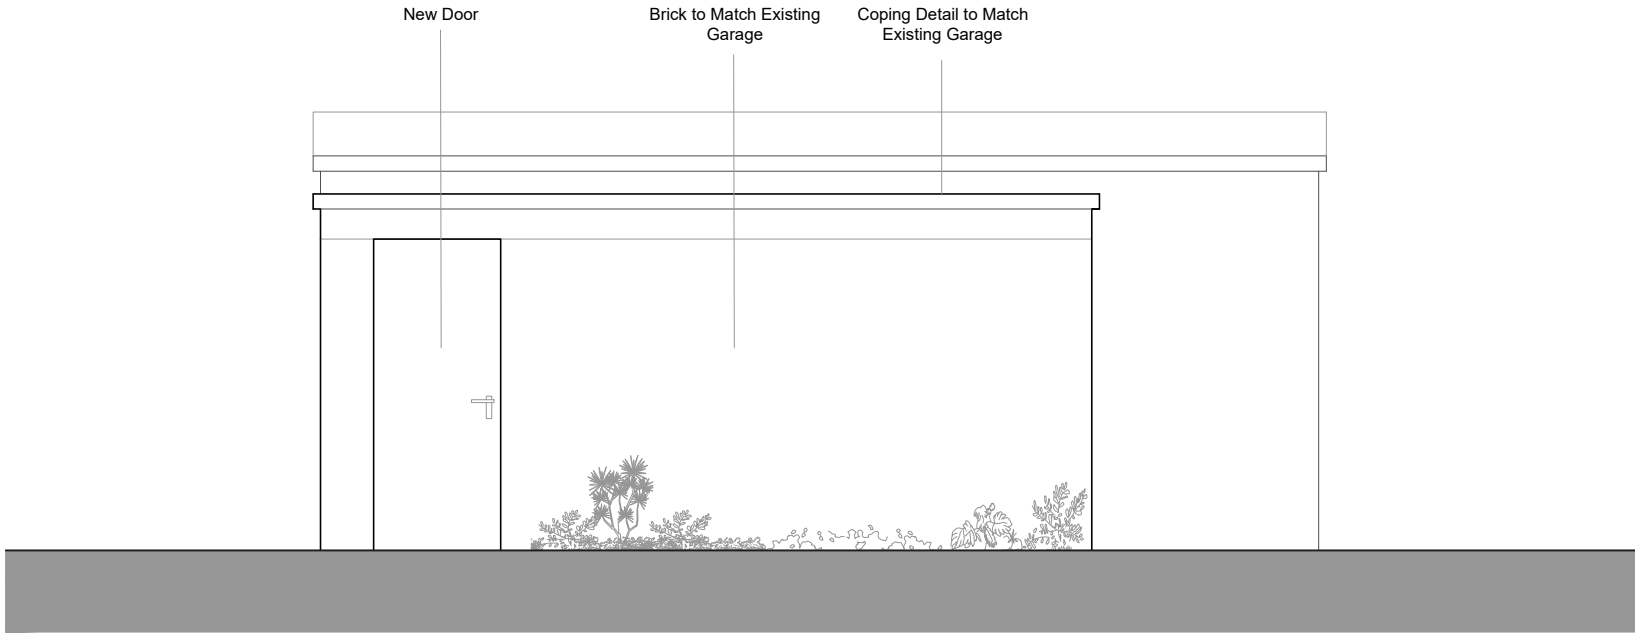

SOUTH

WEST

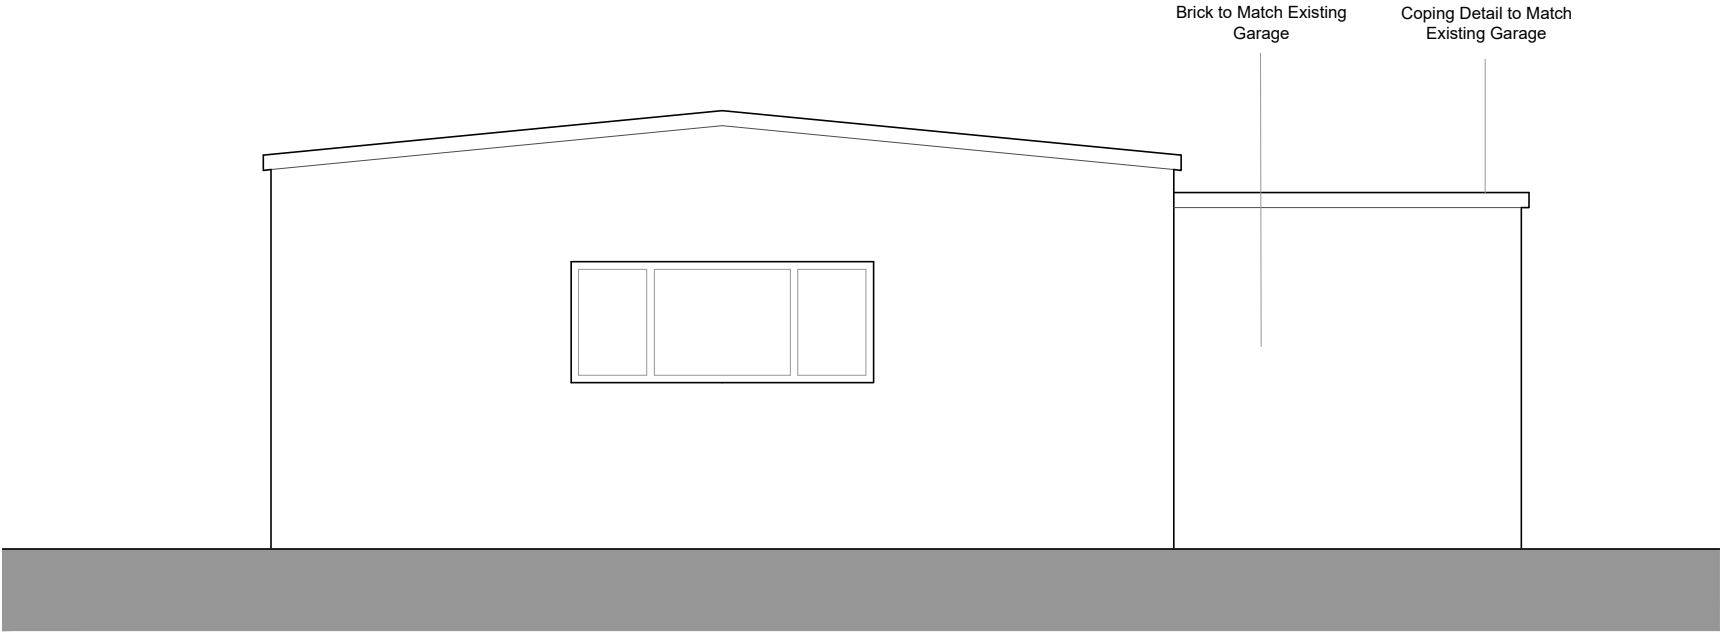 

Draft

Job title				
27 The Drive				
Drawing title				
Proposed Garage Elevations				
Status				
Planning				
Drawn by	Checked by	Date	Scale at A3	Scale at A2
		July 2021	-	1:50
Job No.	Dwg No.		Revision	
	P112		-	