


53 Hewarts Lane


Existing FW MH.
I. L. = 340 mm.

SVP.

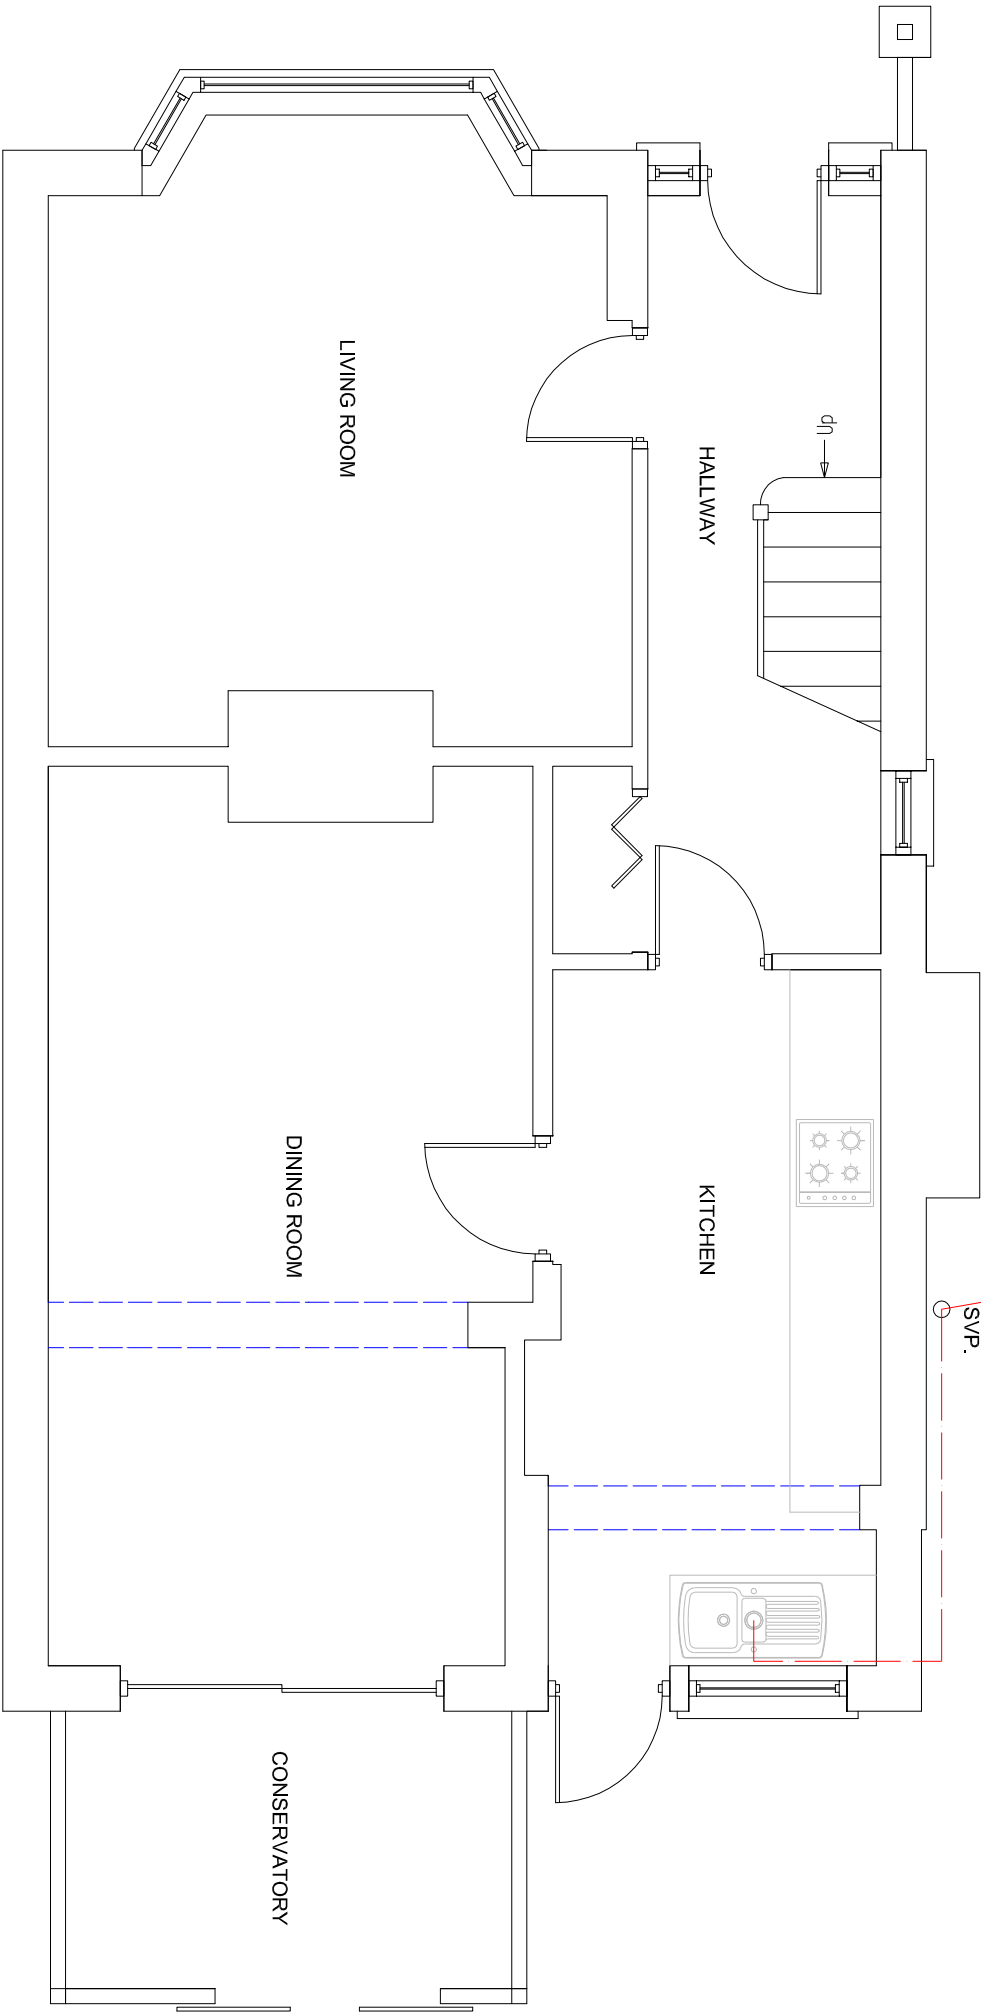

Boundary.

EXISTING GROUND FLOOR PLAN

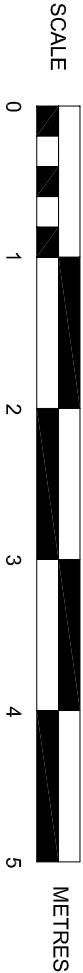

SUSSEX BUILDING CONSULTANCY LIMITED

55 HEWARTS LANE, ROSE GREEN,
BOGNOR REGIS, WEST SUSSEX.

SCALE - 1/50 REV - DATE - 18/07/2012



partner

LABC

3 NORTHGOTE ROAD
BOGNOR REGIS
PO21 5LZ

TEL/FAX - (01243) 861379