



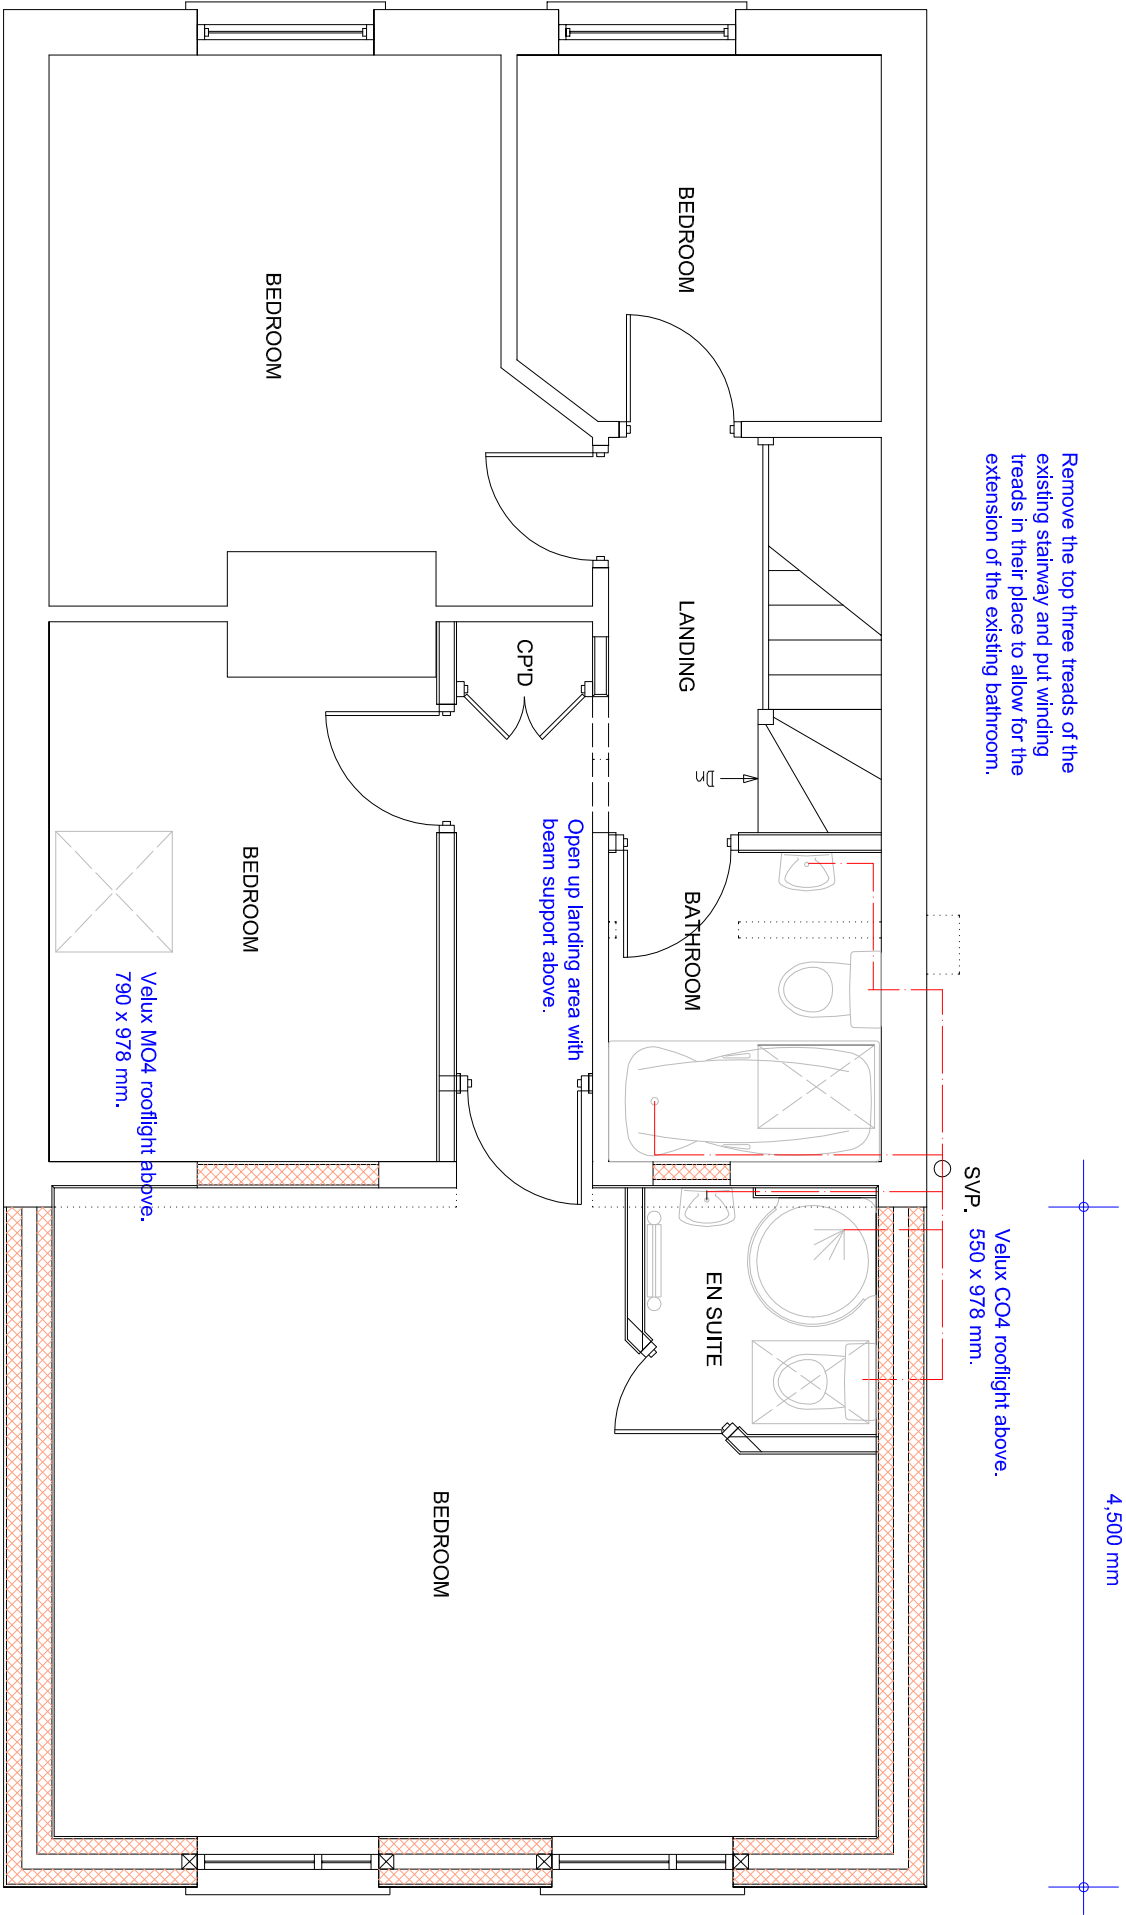

PROPOSED FIRST FLOOR PLAN

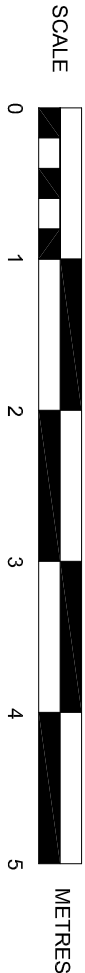

SUSSEX BUILDING CONSULTANCY LIMITED

55 HEWARTS LANE, ROSE GREEN,
BOGNOR REGIS, WEST SUSSEX.

SCALE - 1/50 REV - A DATE - 20/10/2012



partner
LABC

3 NORTHOOTE ROAD
BOGNOR REGIS
PO21 3LZ
TEL/FAX - (01243) 861379