



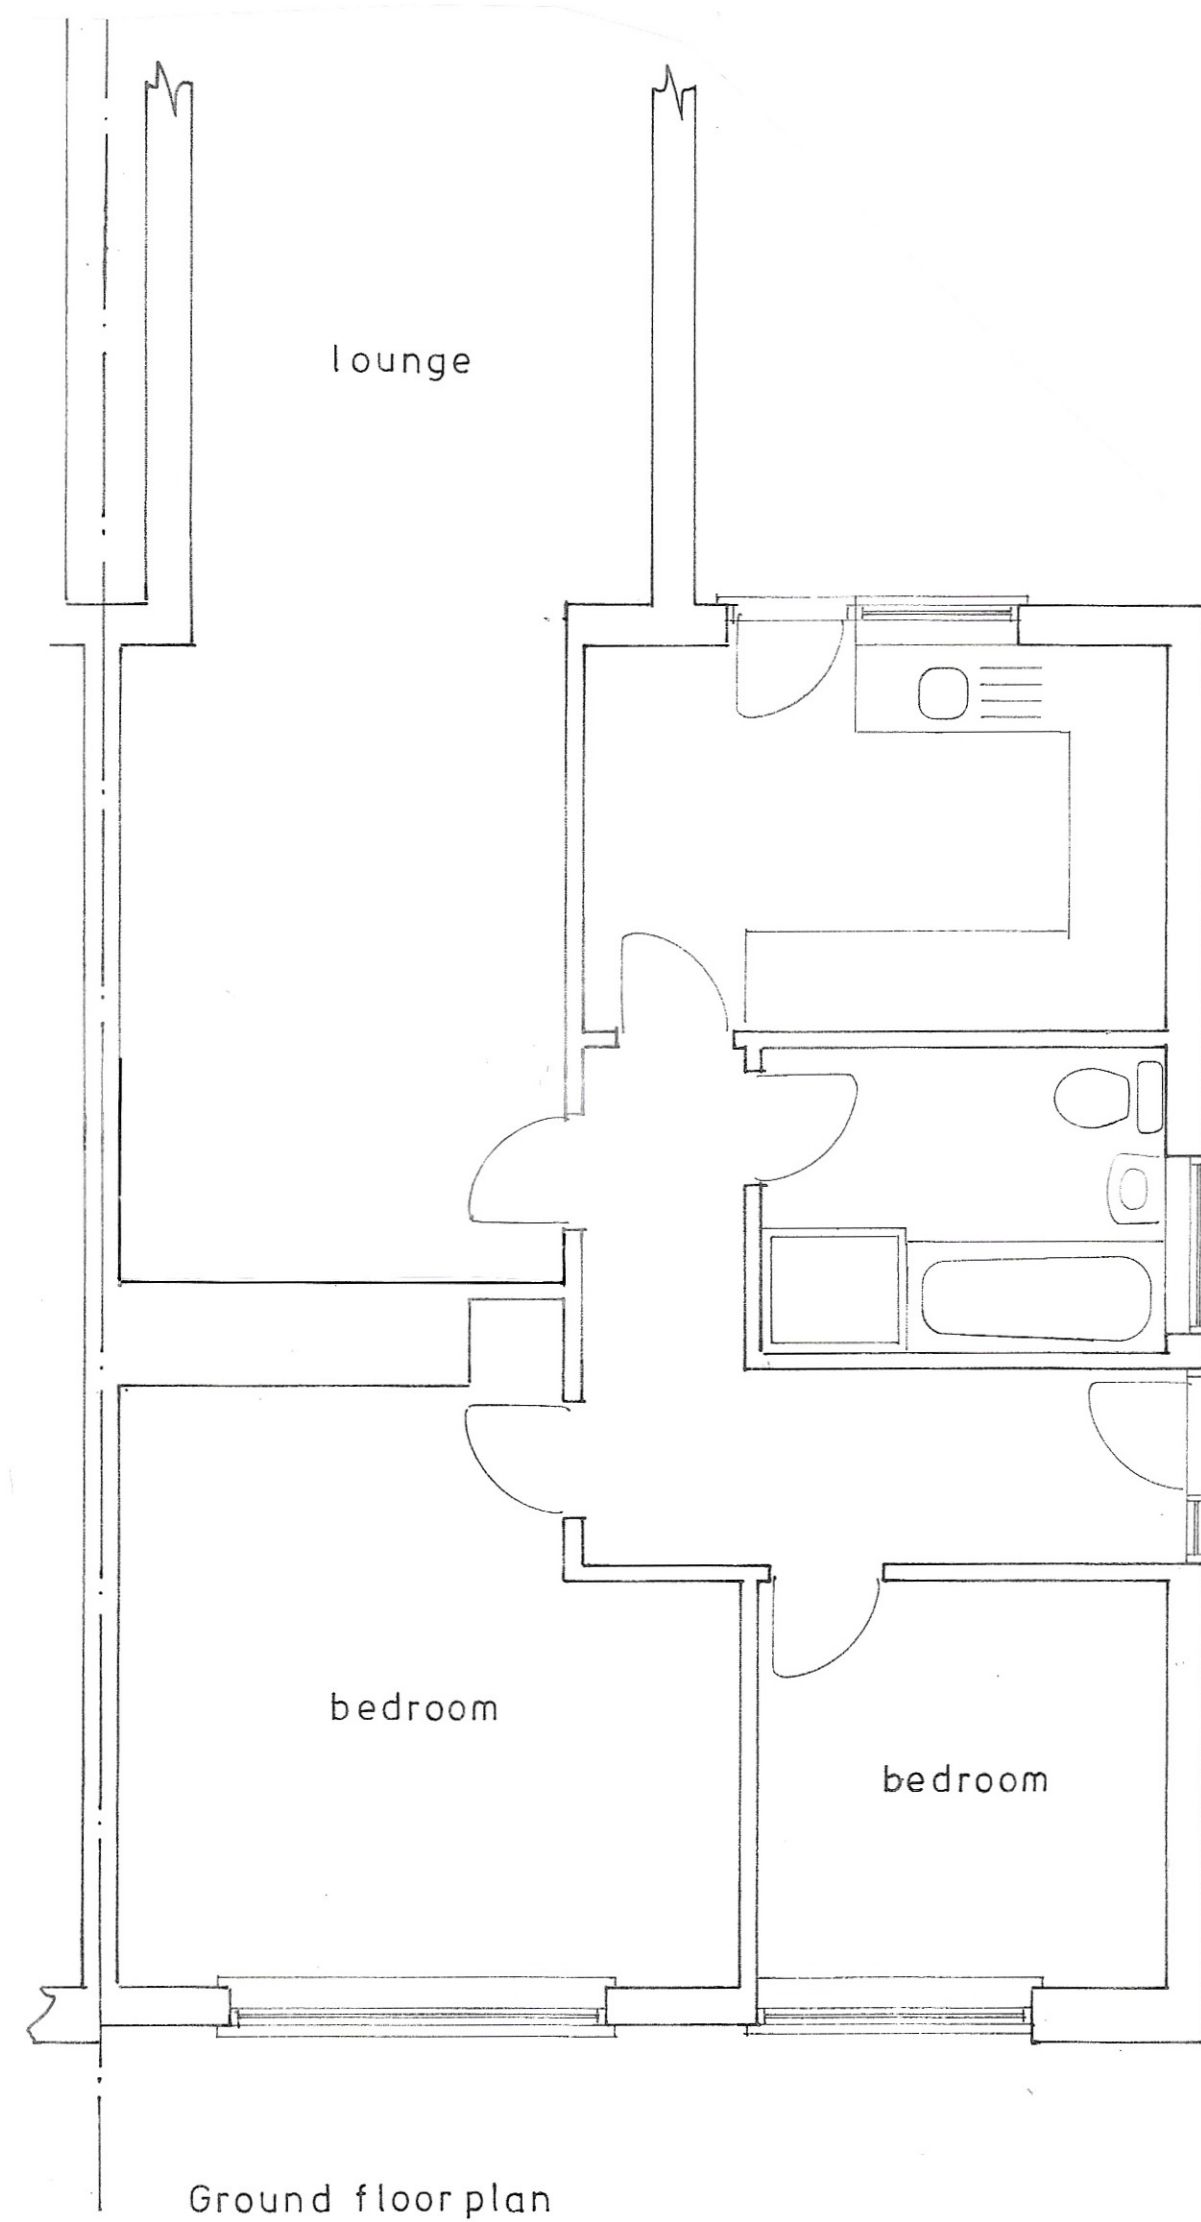


Ground floor plan
1 : 50




west

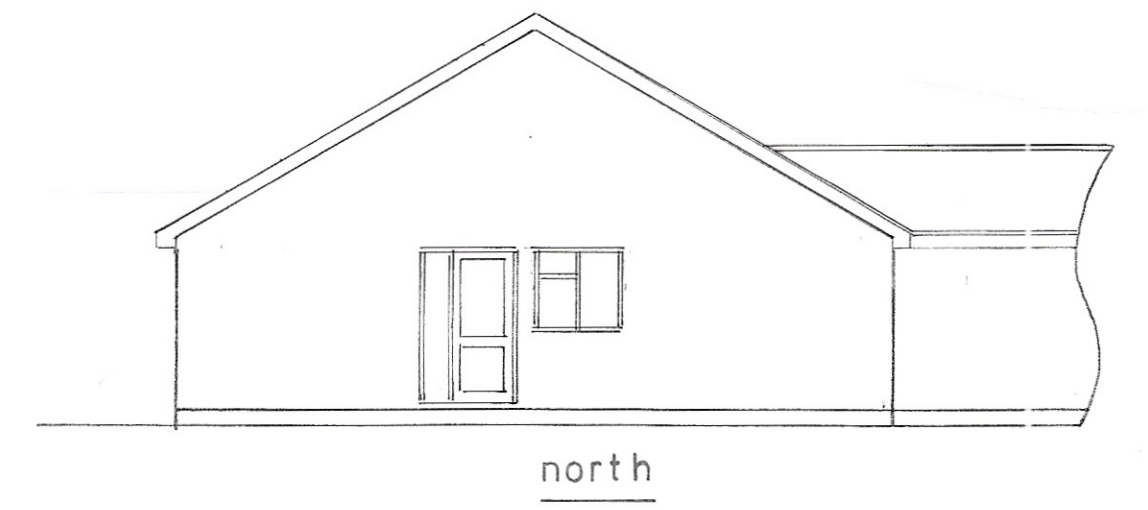


north

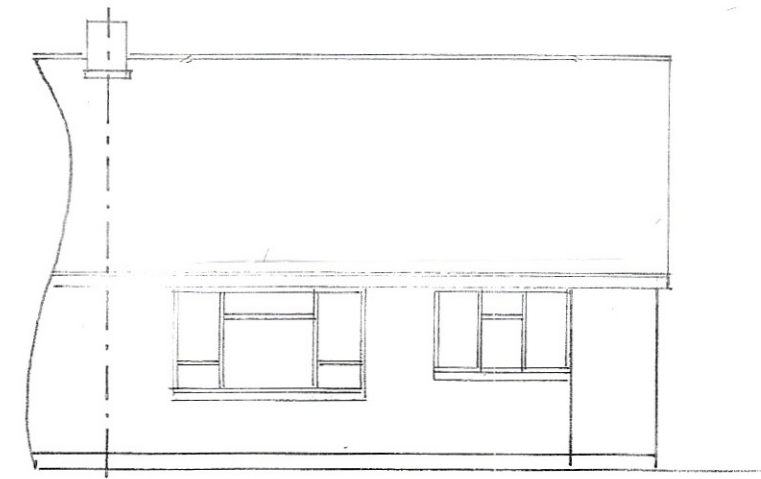


east
1 : 100

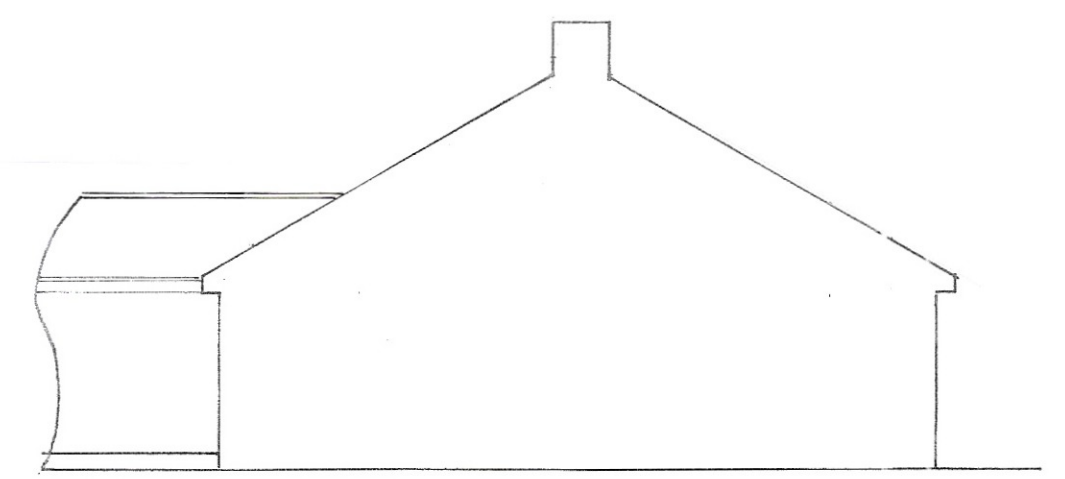

south

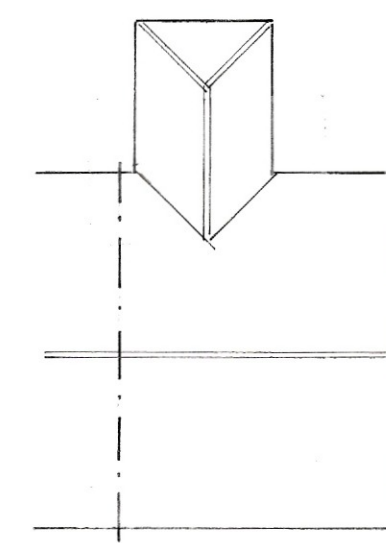

roof plan
1 : 200

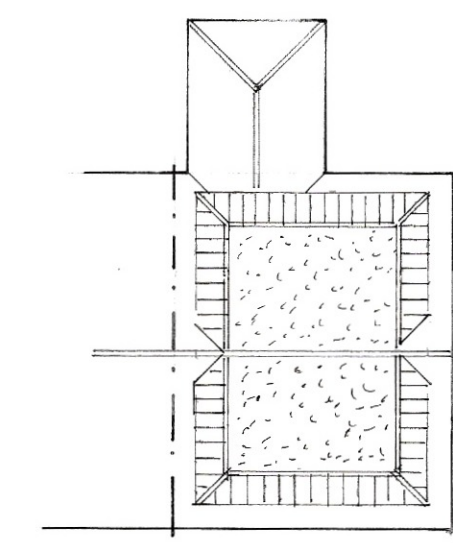

proposed roof plan

Existing

PROPOSED LOFT CONVERSION TO FORM NEW 1ST FLOOR AT 16, WILMAN GARDENS, ALDWICK
FOR MR. P. DEADMAN AND MISS. L. McKINNEY.

Bryan Butcher
Rainbow Cottage
Nyetimber Lane
Bognor Regis PO21 3JX
01243 266871
07973 233442
bryan.butcher@btinternet.com
www.bryanbutcher.com