


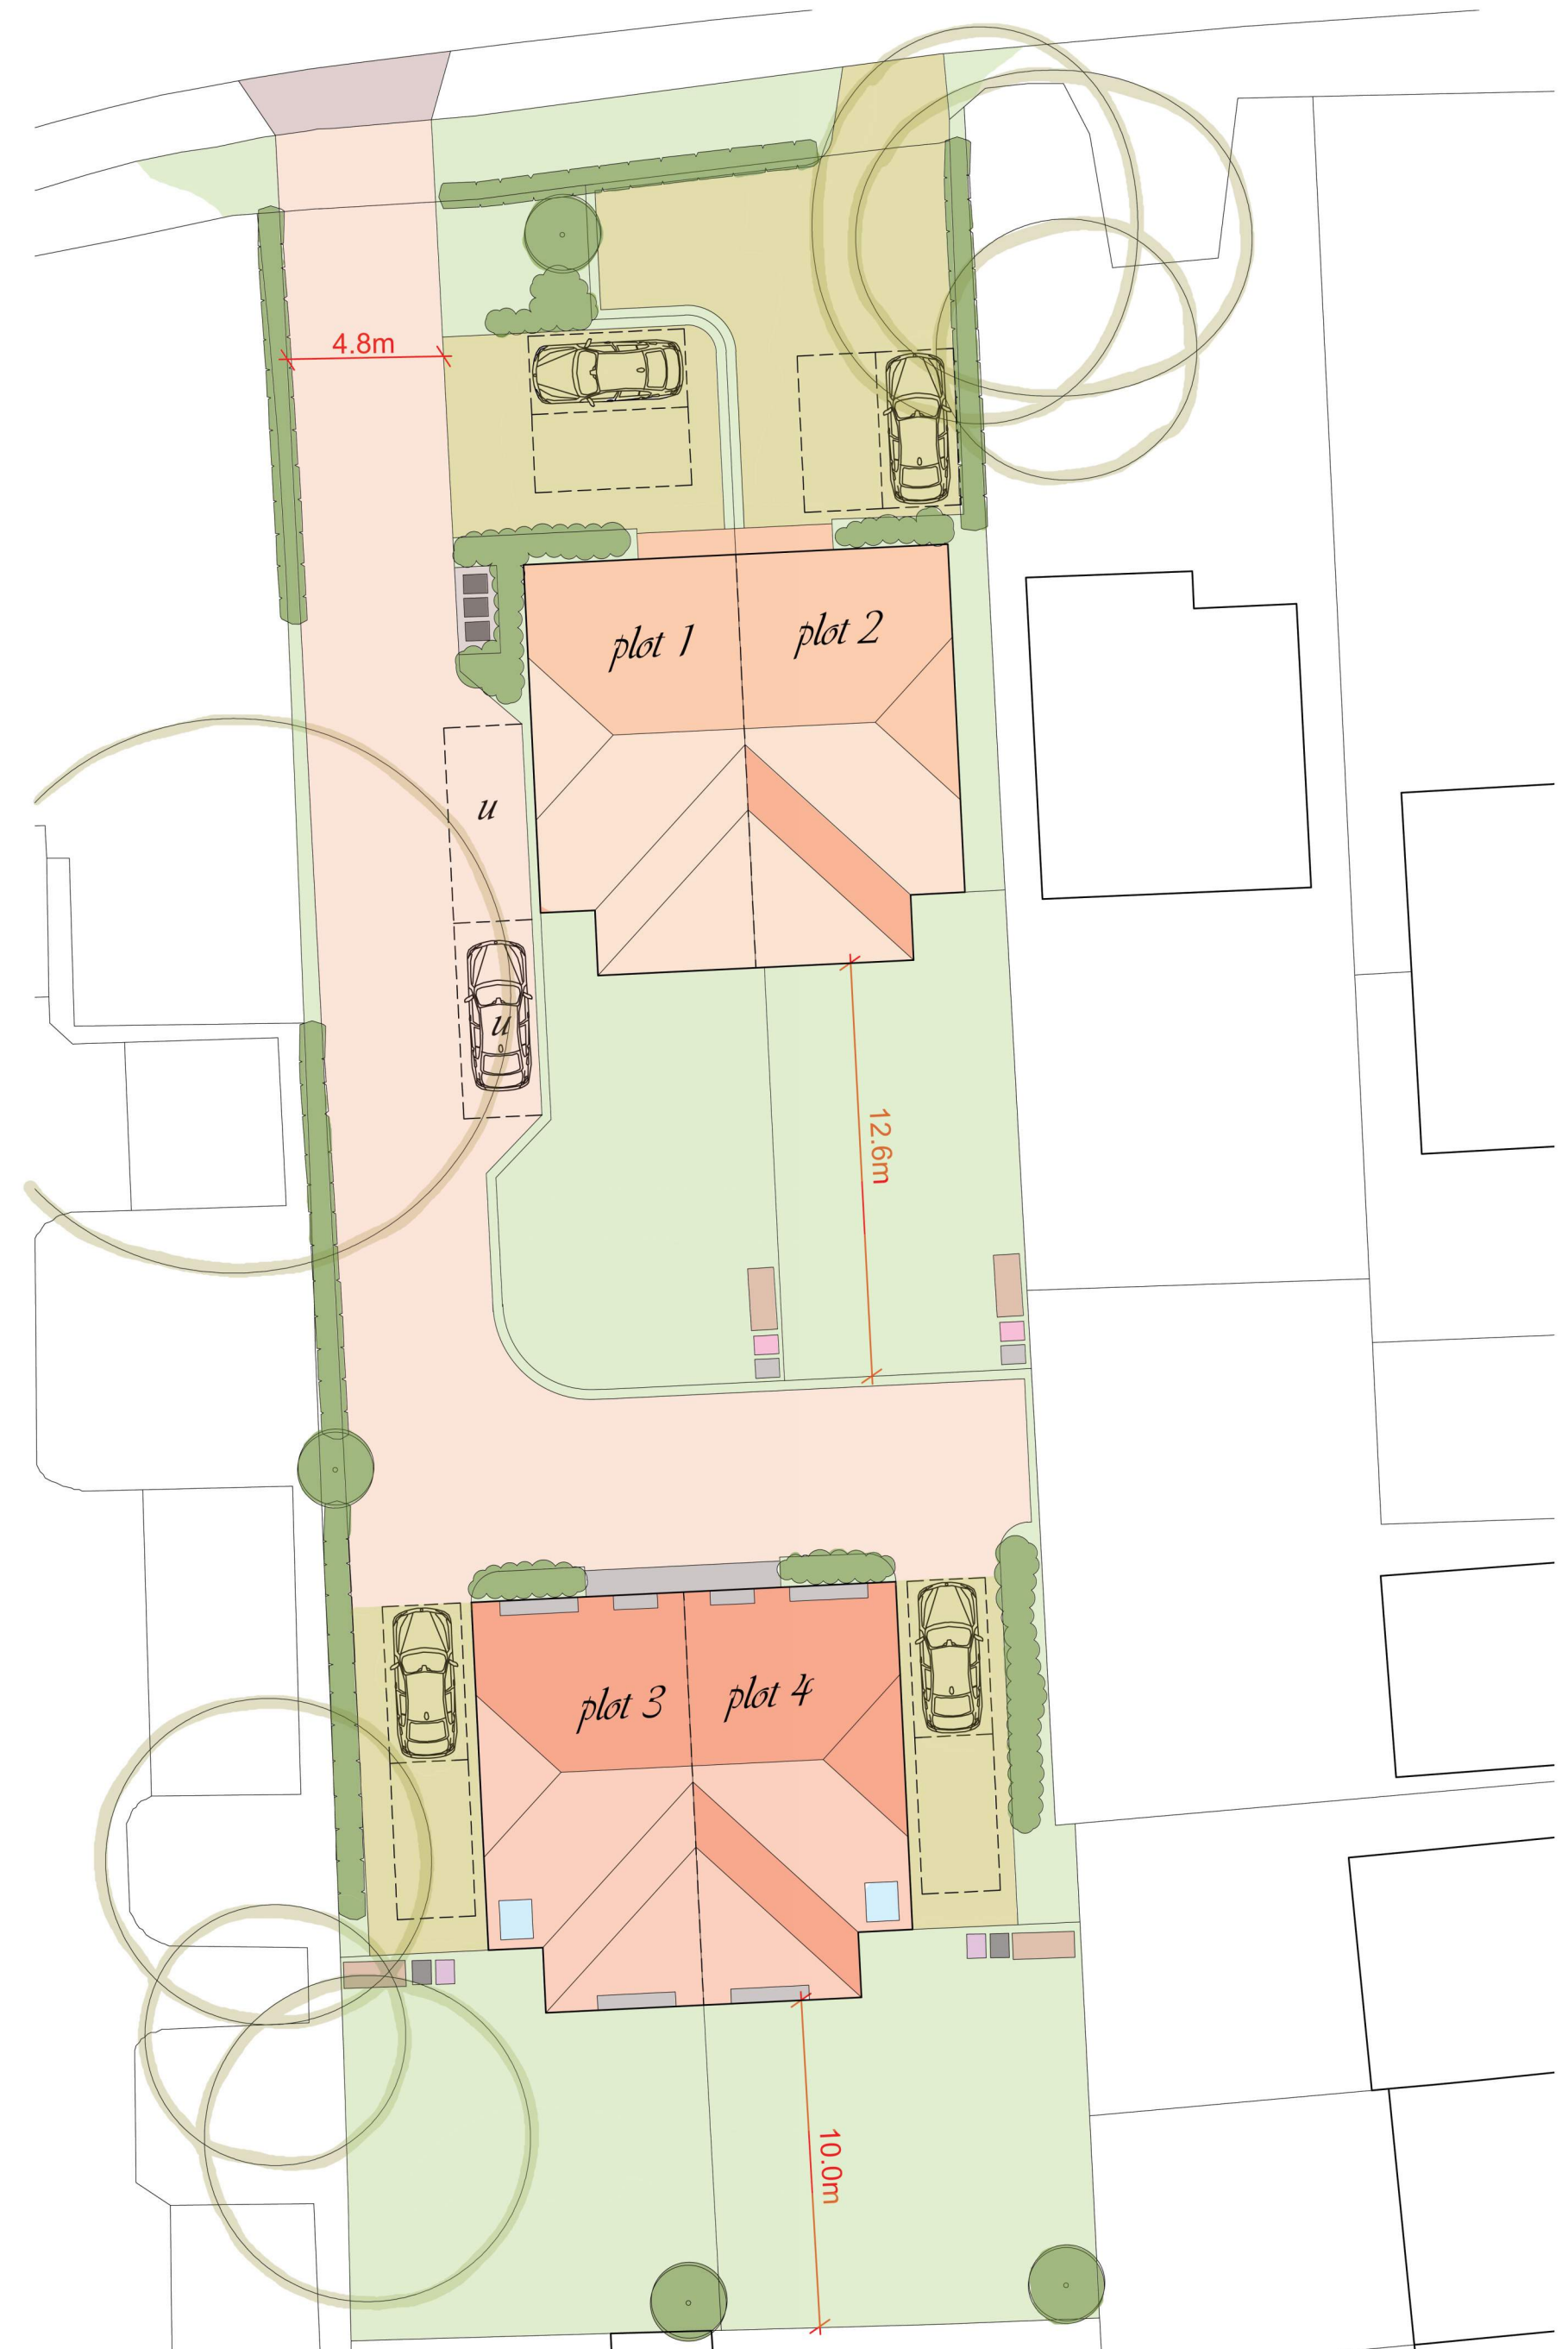

-  *bin and bike store*
-  *existing/proposed boundary hedging*
-  *proposed landscaping*
-  *parking bays (u = unallocated)*
-  *bin collection point*

plots 1 & 2 - 3 bed semi detached houses
plots 3 & 4 - 4 bed semi detached houses

proposed site plan

1:200@A2

bis design

01243 850411 07887 777085 ben@bisdesign.co.uk www.bisdesign.co.uk

1060/DPA104
 261 Aldwick Road
 revision 01