




east [no 23]

north

west [no 19]

1 : 100

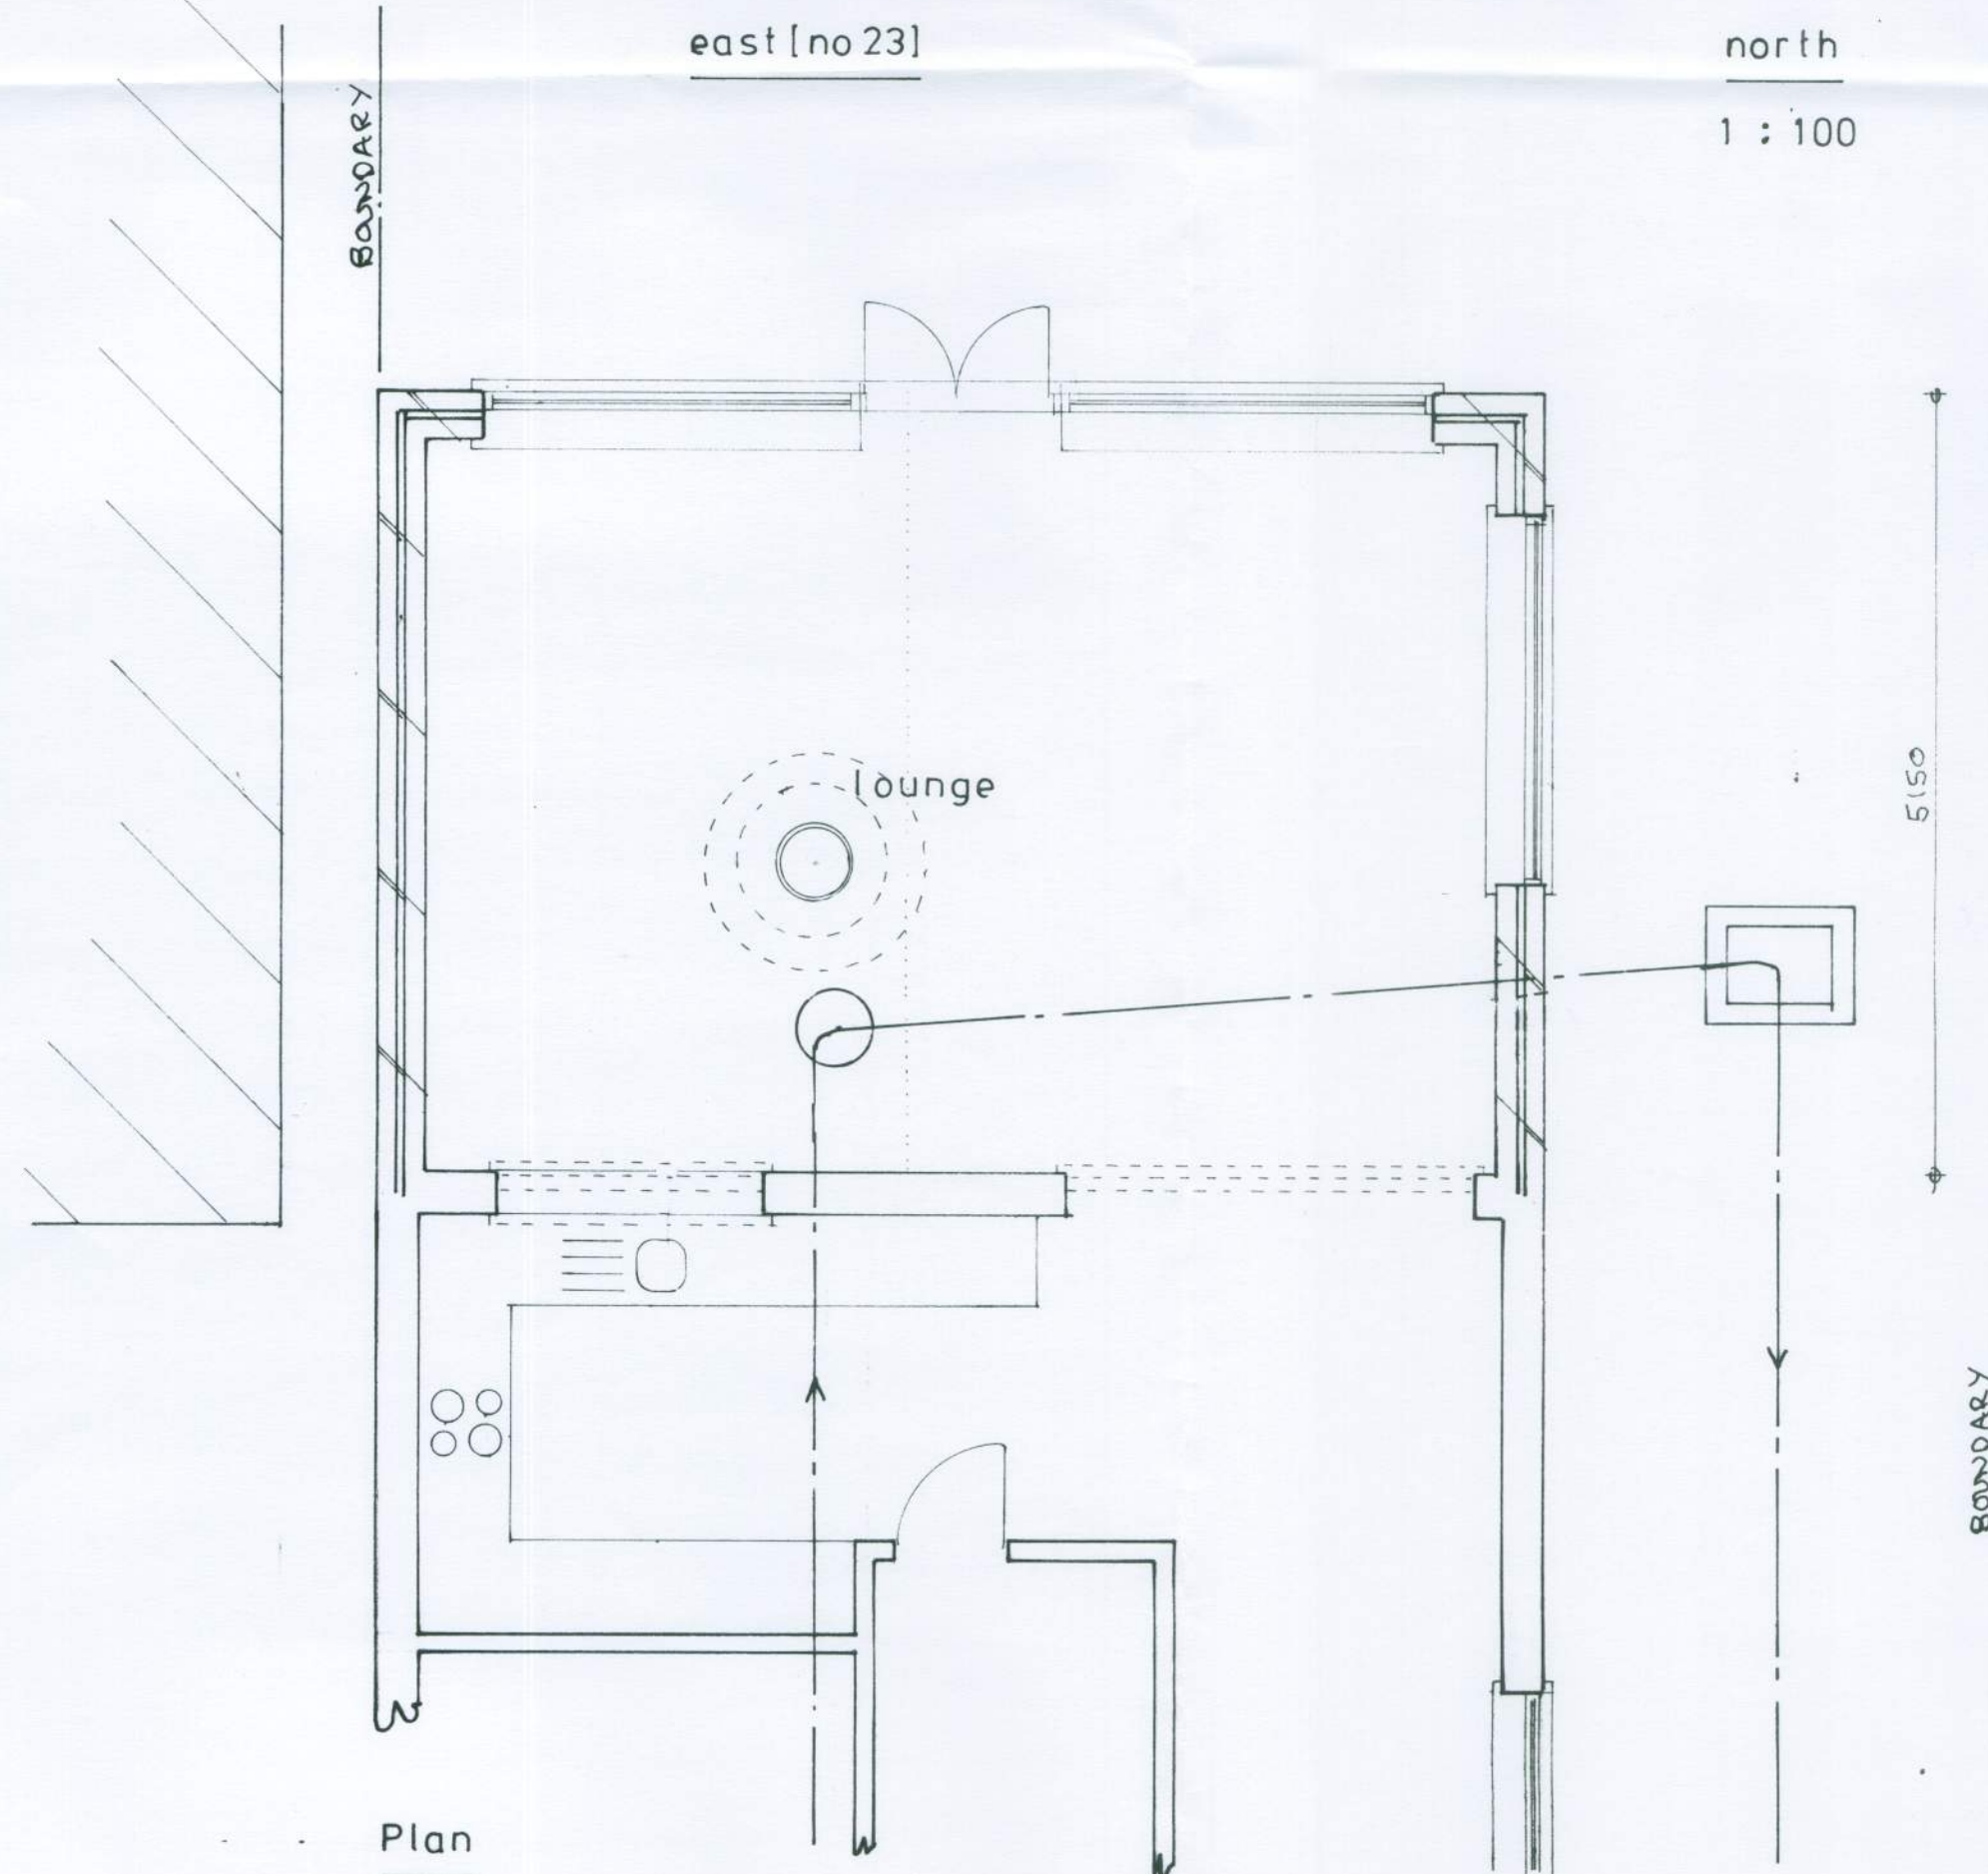

Plan


1 : 50

PROPOSED SINGLE STOREY EXTENSION AT 21, HEWARTS LANE, ROSE GREEN
FOR MR. & MRS. A. FARNDELL.



location plan

1 : 1250

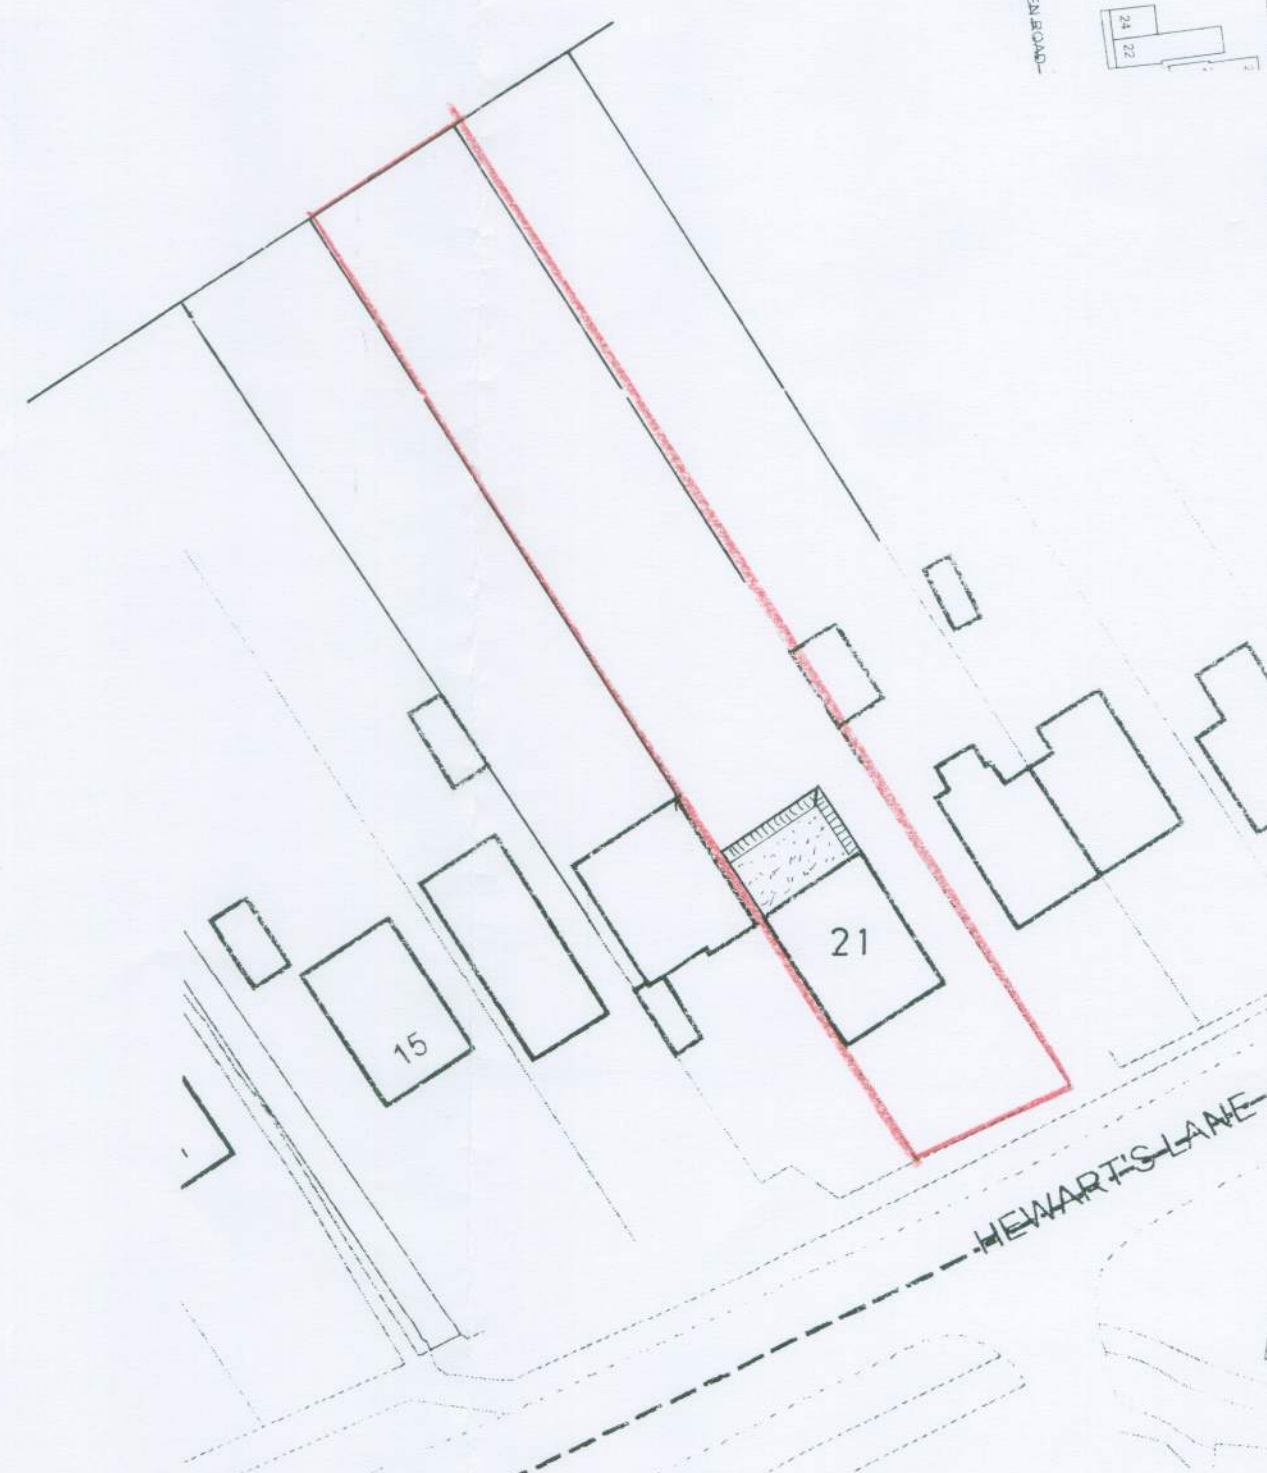

sheet 1 of 2

Bryan Butcher
Rainbow Cottage
Nyetimber Lane
Bognor Regis PO21 3JX
01243 266871
07973 233442
bryan.butcher@btinternet.com
www.bryanbutcher.com