
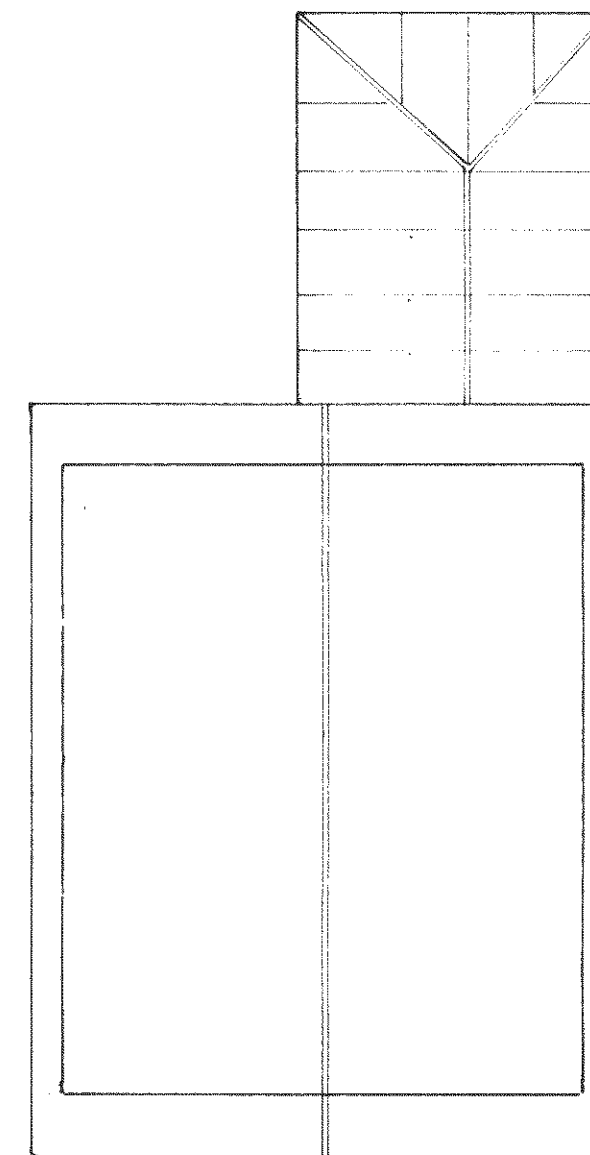


east [no23]

north


west [no19]

1 : 100

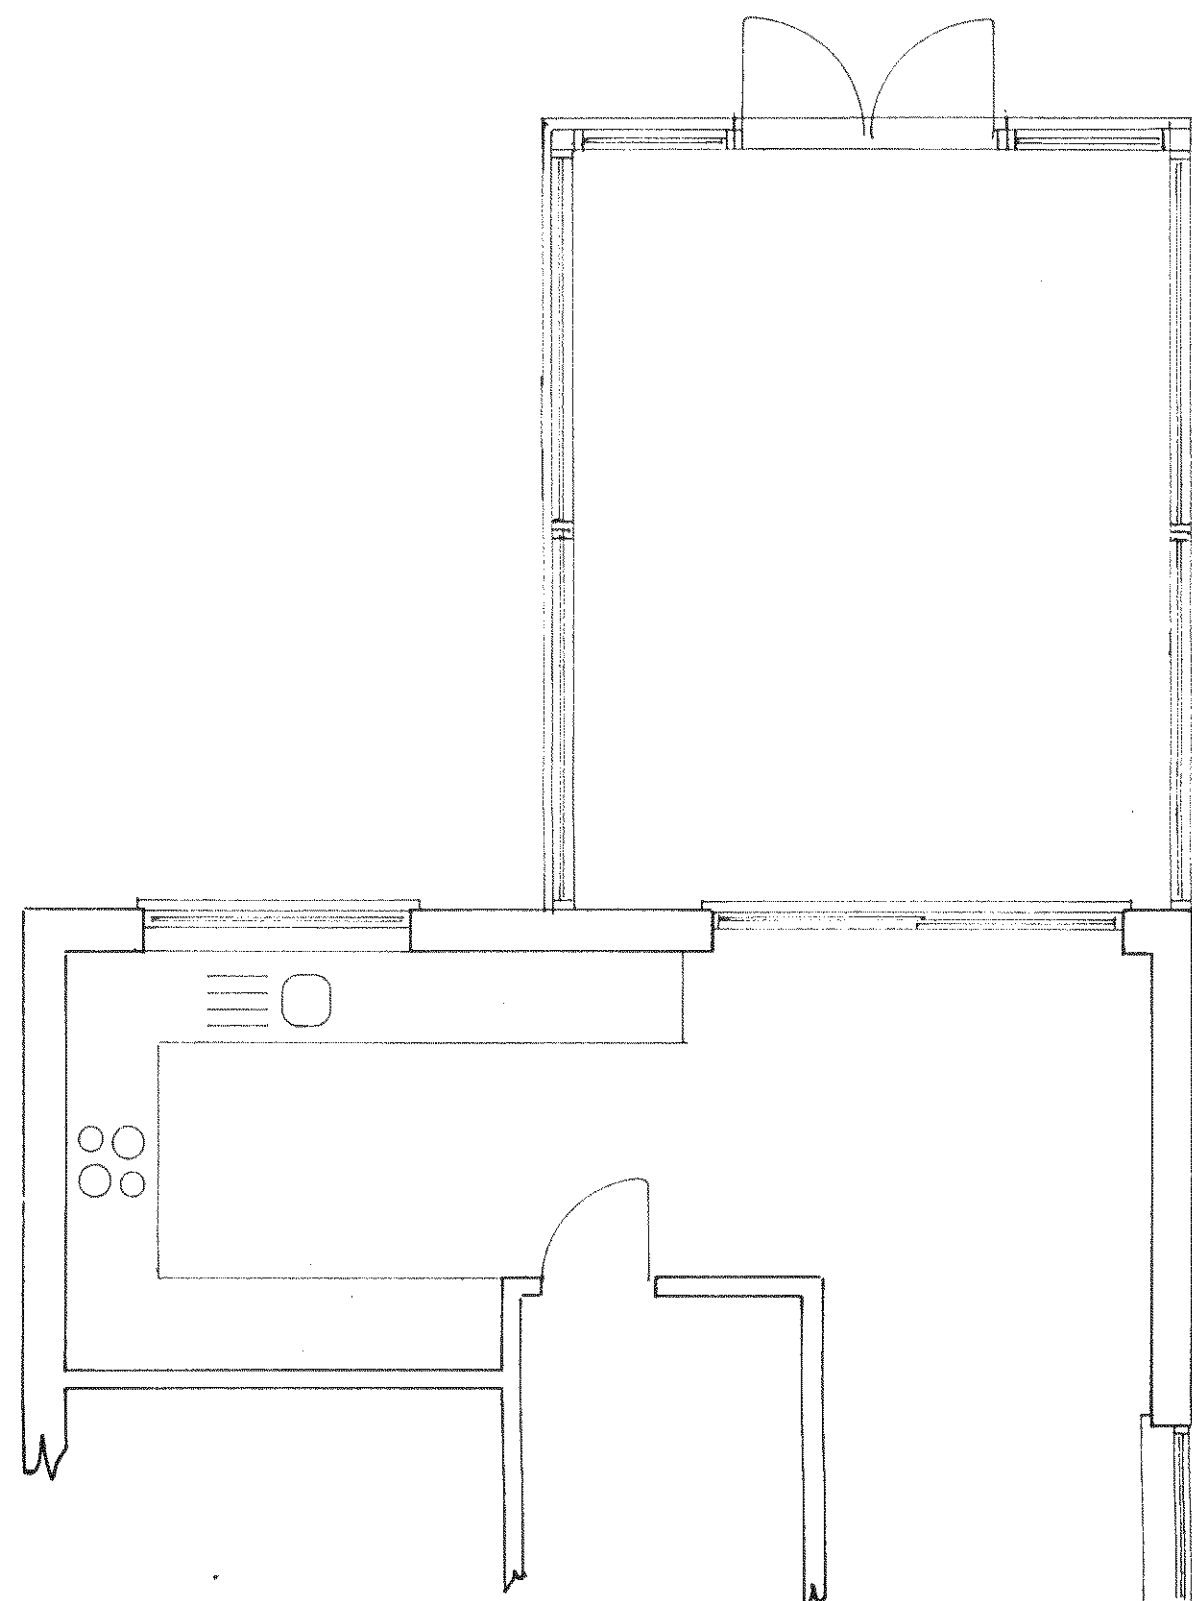

roof plan

1 : 100

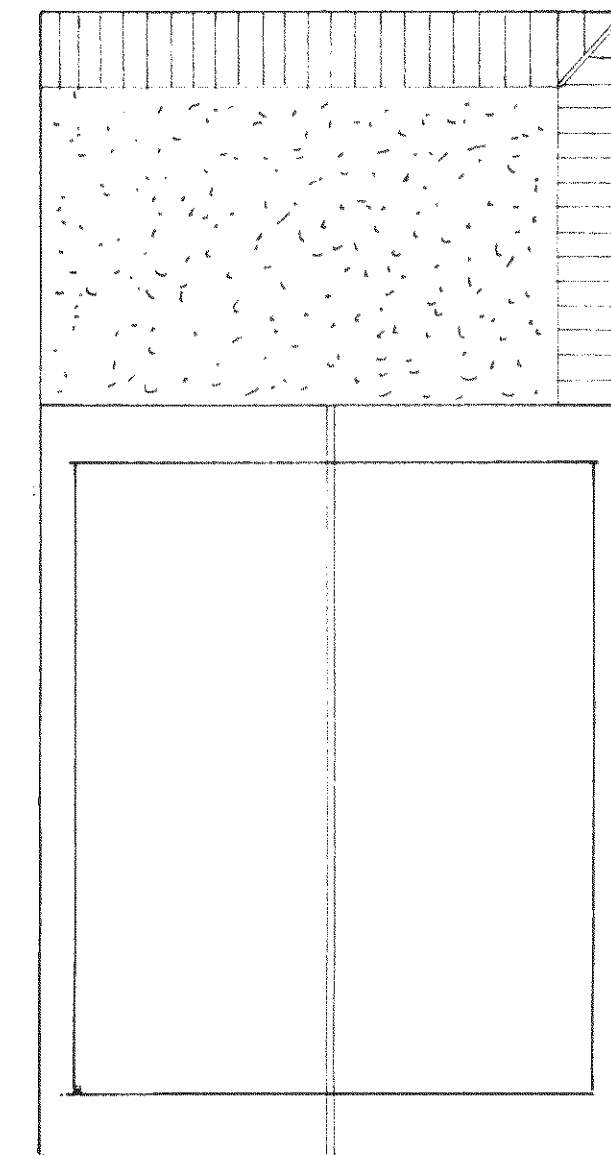

proposed roof plan

sheet 2 of 2

Existing

PROPOSED SINGLE STOREY EXTENSION AT 21, HEWARTS LANE, ROSE GREEN FOR MR & MRS. A. FARNDELL.

Bryan Butcher
Rainbow Cottage
Nyetimber Lane
Bognor Regis PO21 3JX
01243 266871
07973 233442
bryan.butcher@btinternet.com
www.bryanbutcher.com