
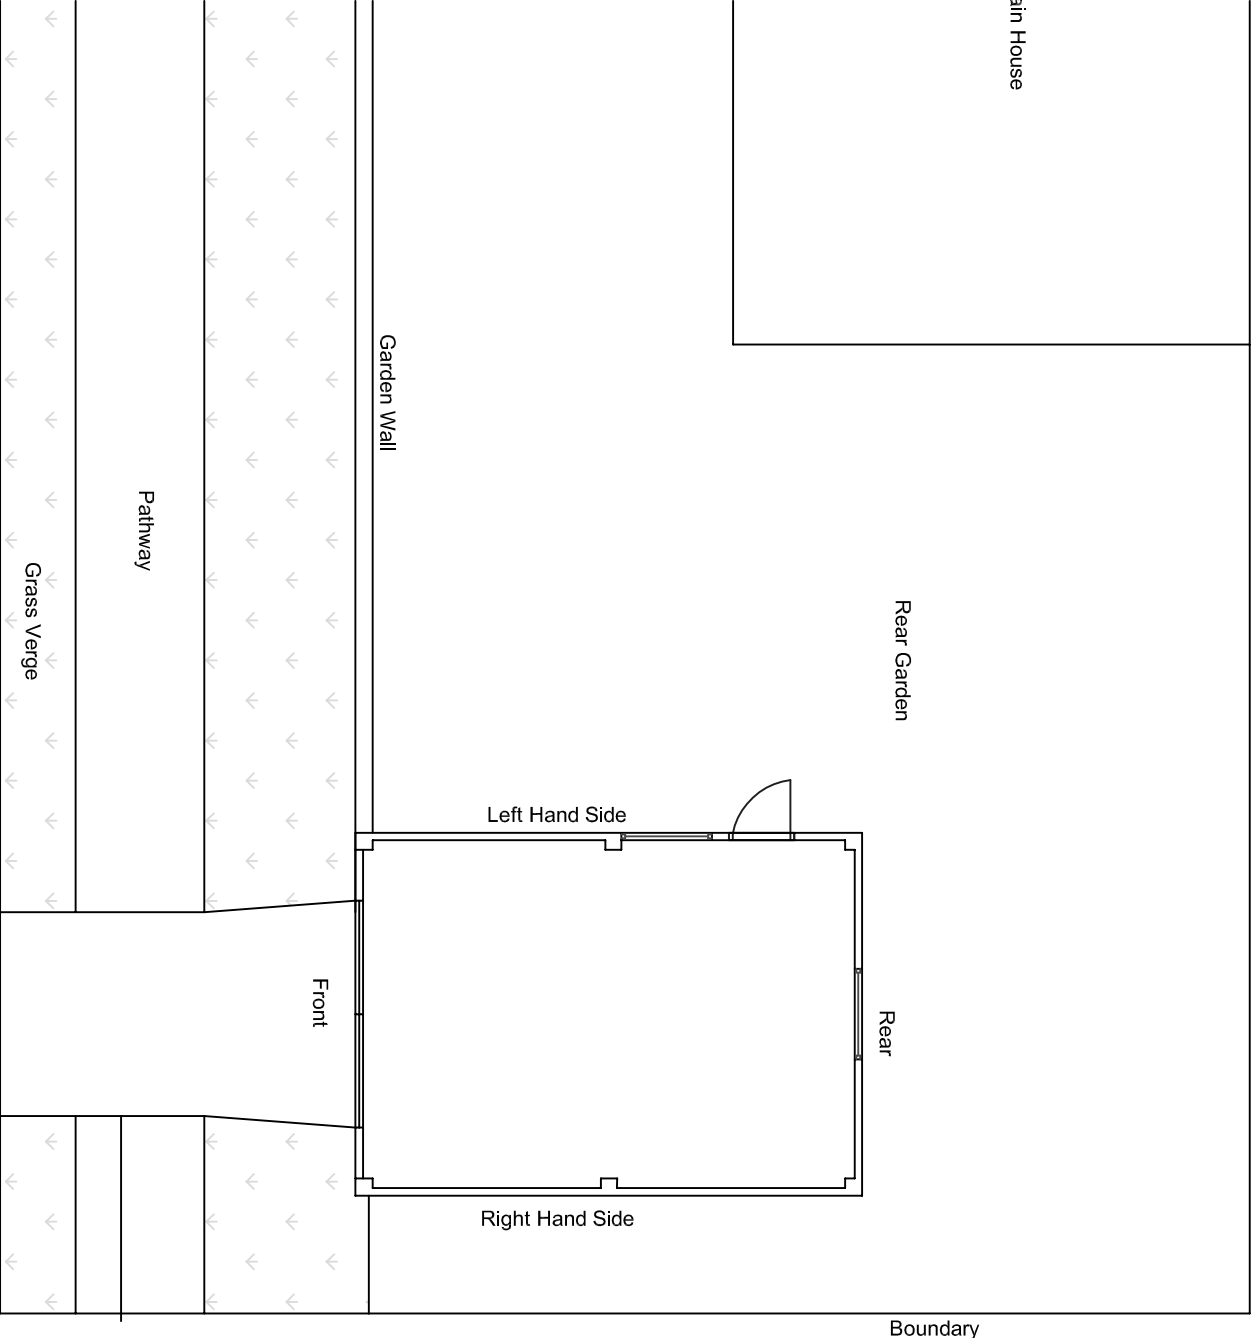


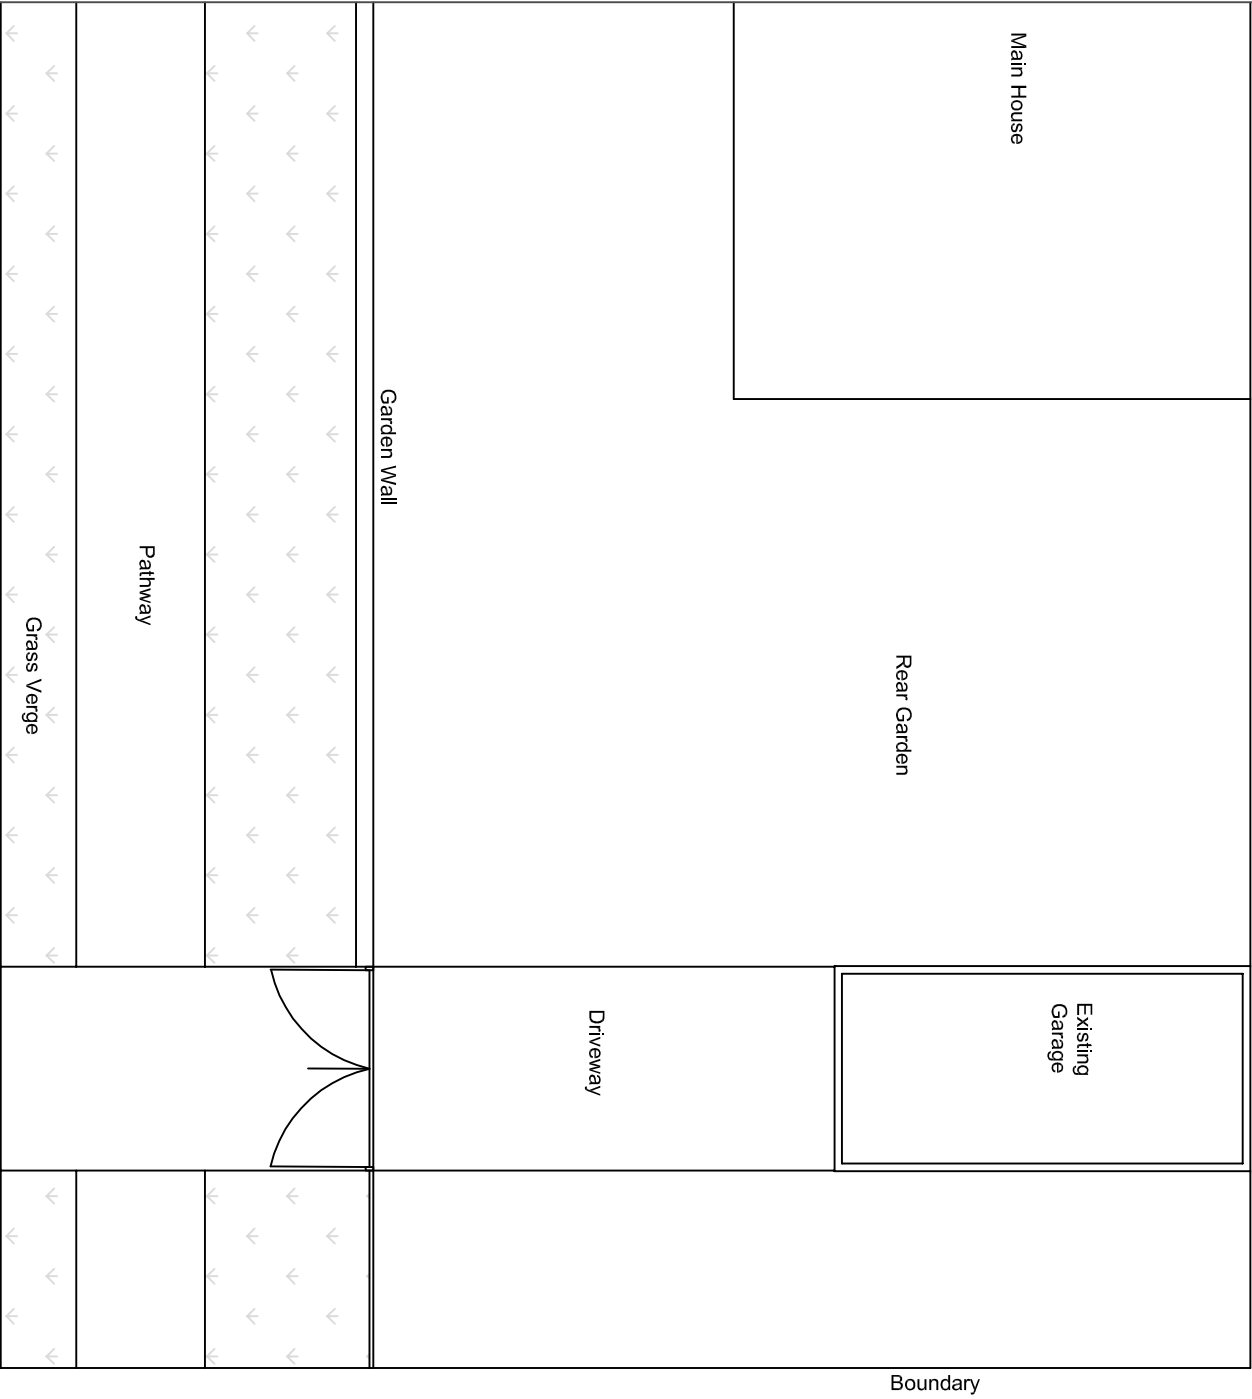

Existing Layout

Proposed Layout

Rev	By	Description	Date	Client	Status		
				Mrs M Ety	Approval		
AJS DESIGN SOLUTIONS 80 Whyke Lane Chichester West Sussex PO19 7PD T: 07834 316 010 E: enquiries@ajsdesignsolutions.co.uk				Project 69 Pinehurst Park Aldwick West Sussex	Scale 1:100	Date 14th Sept 17	
				Drawing Title Existing & Proposed Layout	Job No. Jul-09-17	Drawn By AJS	
					Drawing No. 3	Revision	
THIS DRAWING IS SUBJECT TO COPYRIGHT AND SHOULD THEREFORE NOT BE REPRODUCED WITHOUT PRIOR CONSENT OF AJS DESIGN SOLUTIONS.							