


REF 1

STRAWBERRY COTTAGE

NOT TO SCALE

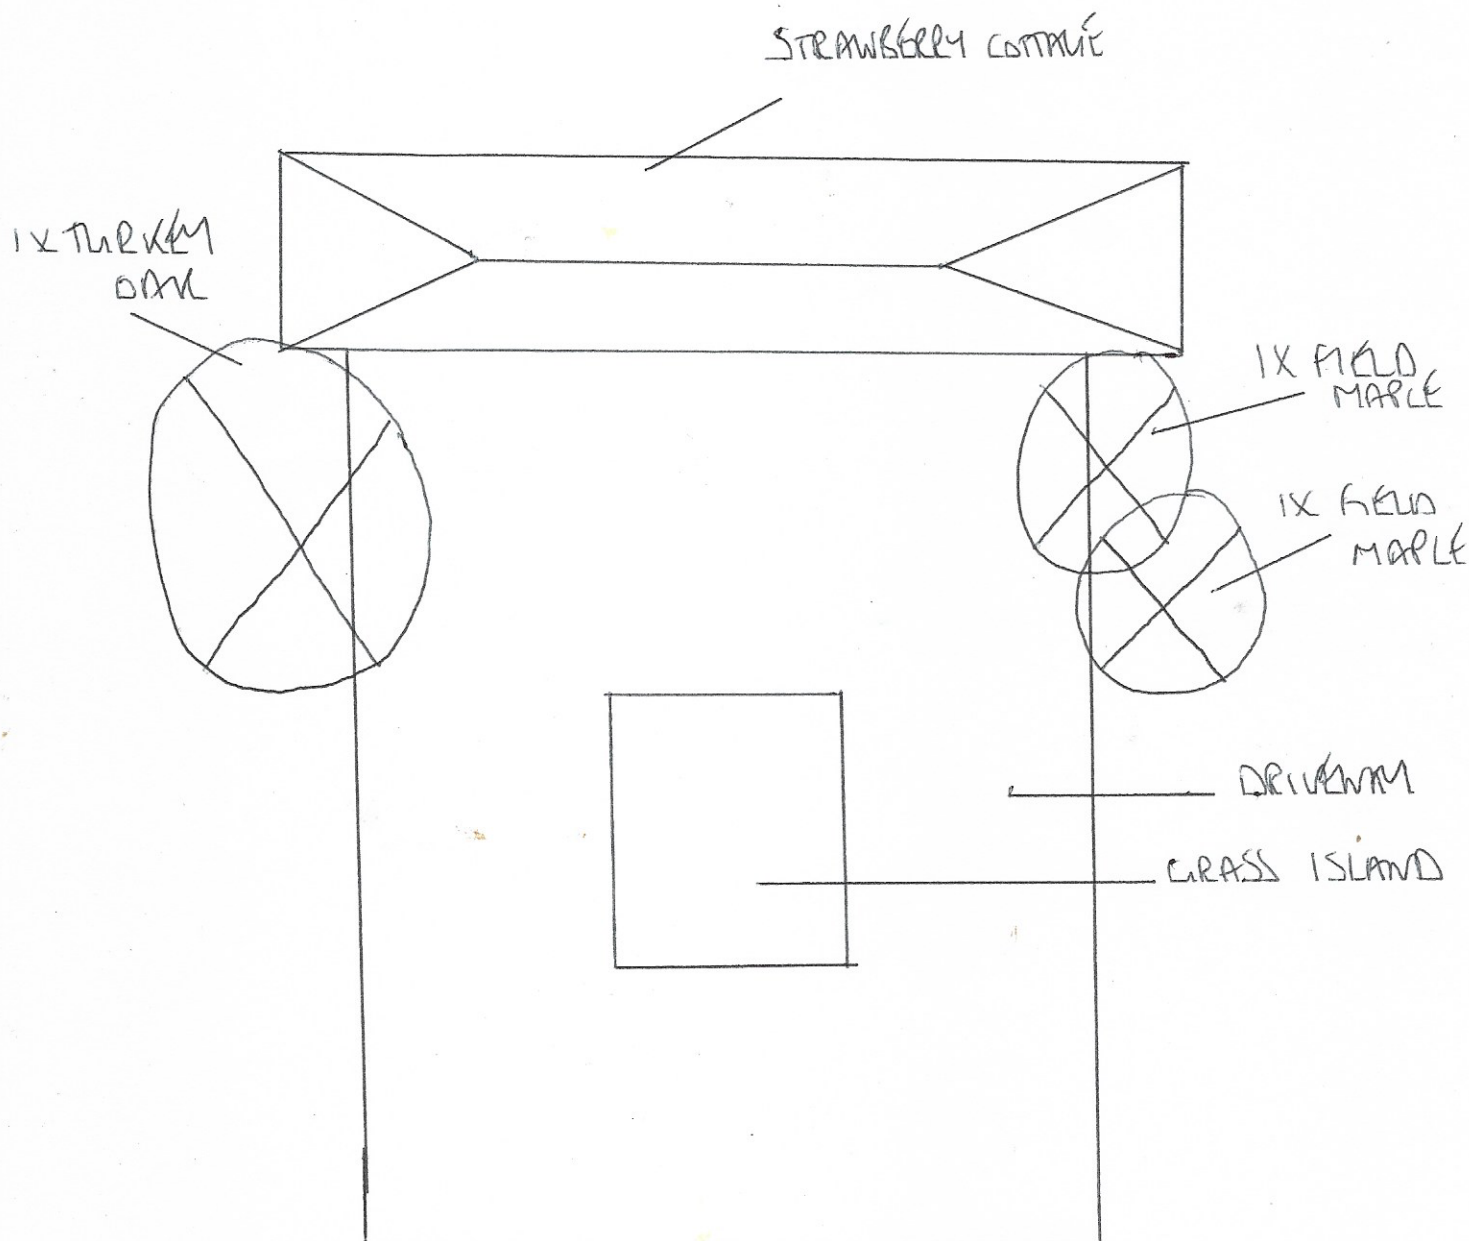

1. TO REDUCE 1x TURKEY OAK BY 3M IN CIRCUMFERENCE & TO POLLARD AND REMOVE POOR PREVIOUS WORK.
2. TO REDUCE 2x FIELD MAPLE BY UP TO 3M IN CIRCUMFERENCE AWAY FROM PROPERTY.