



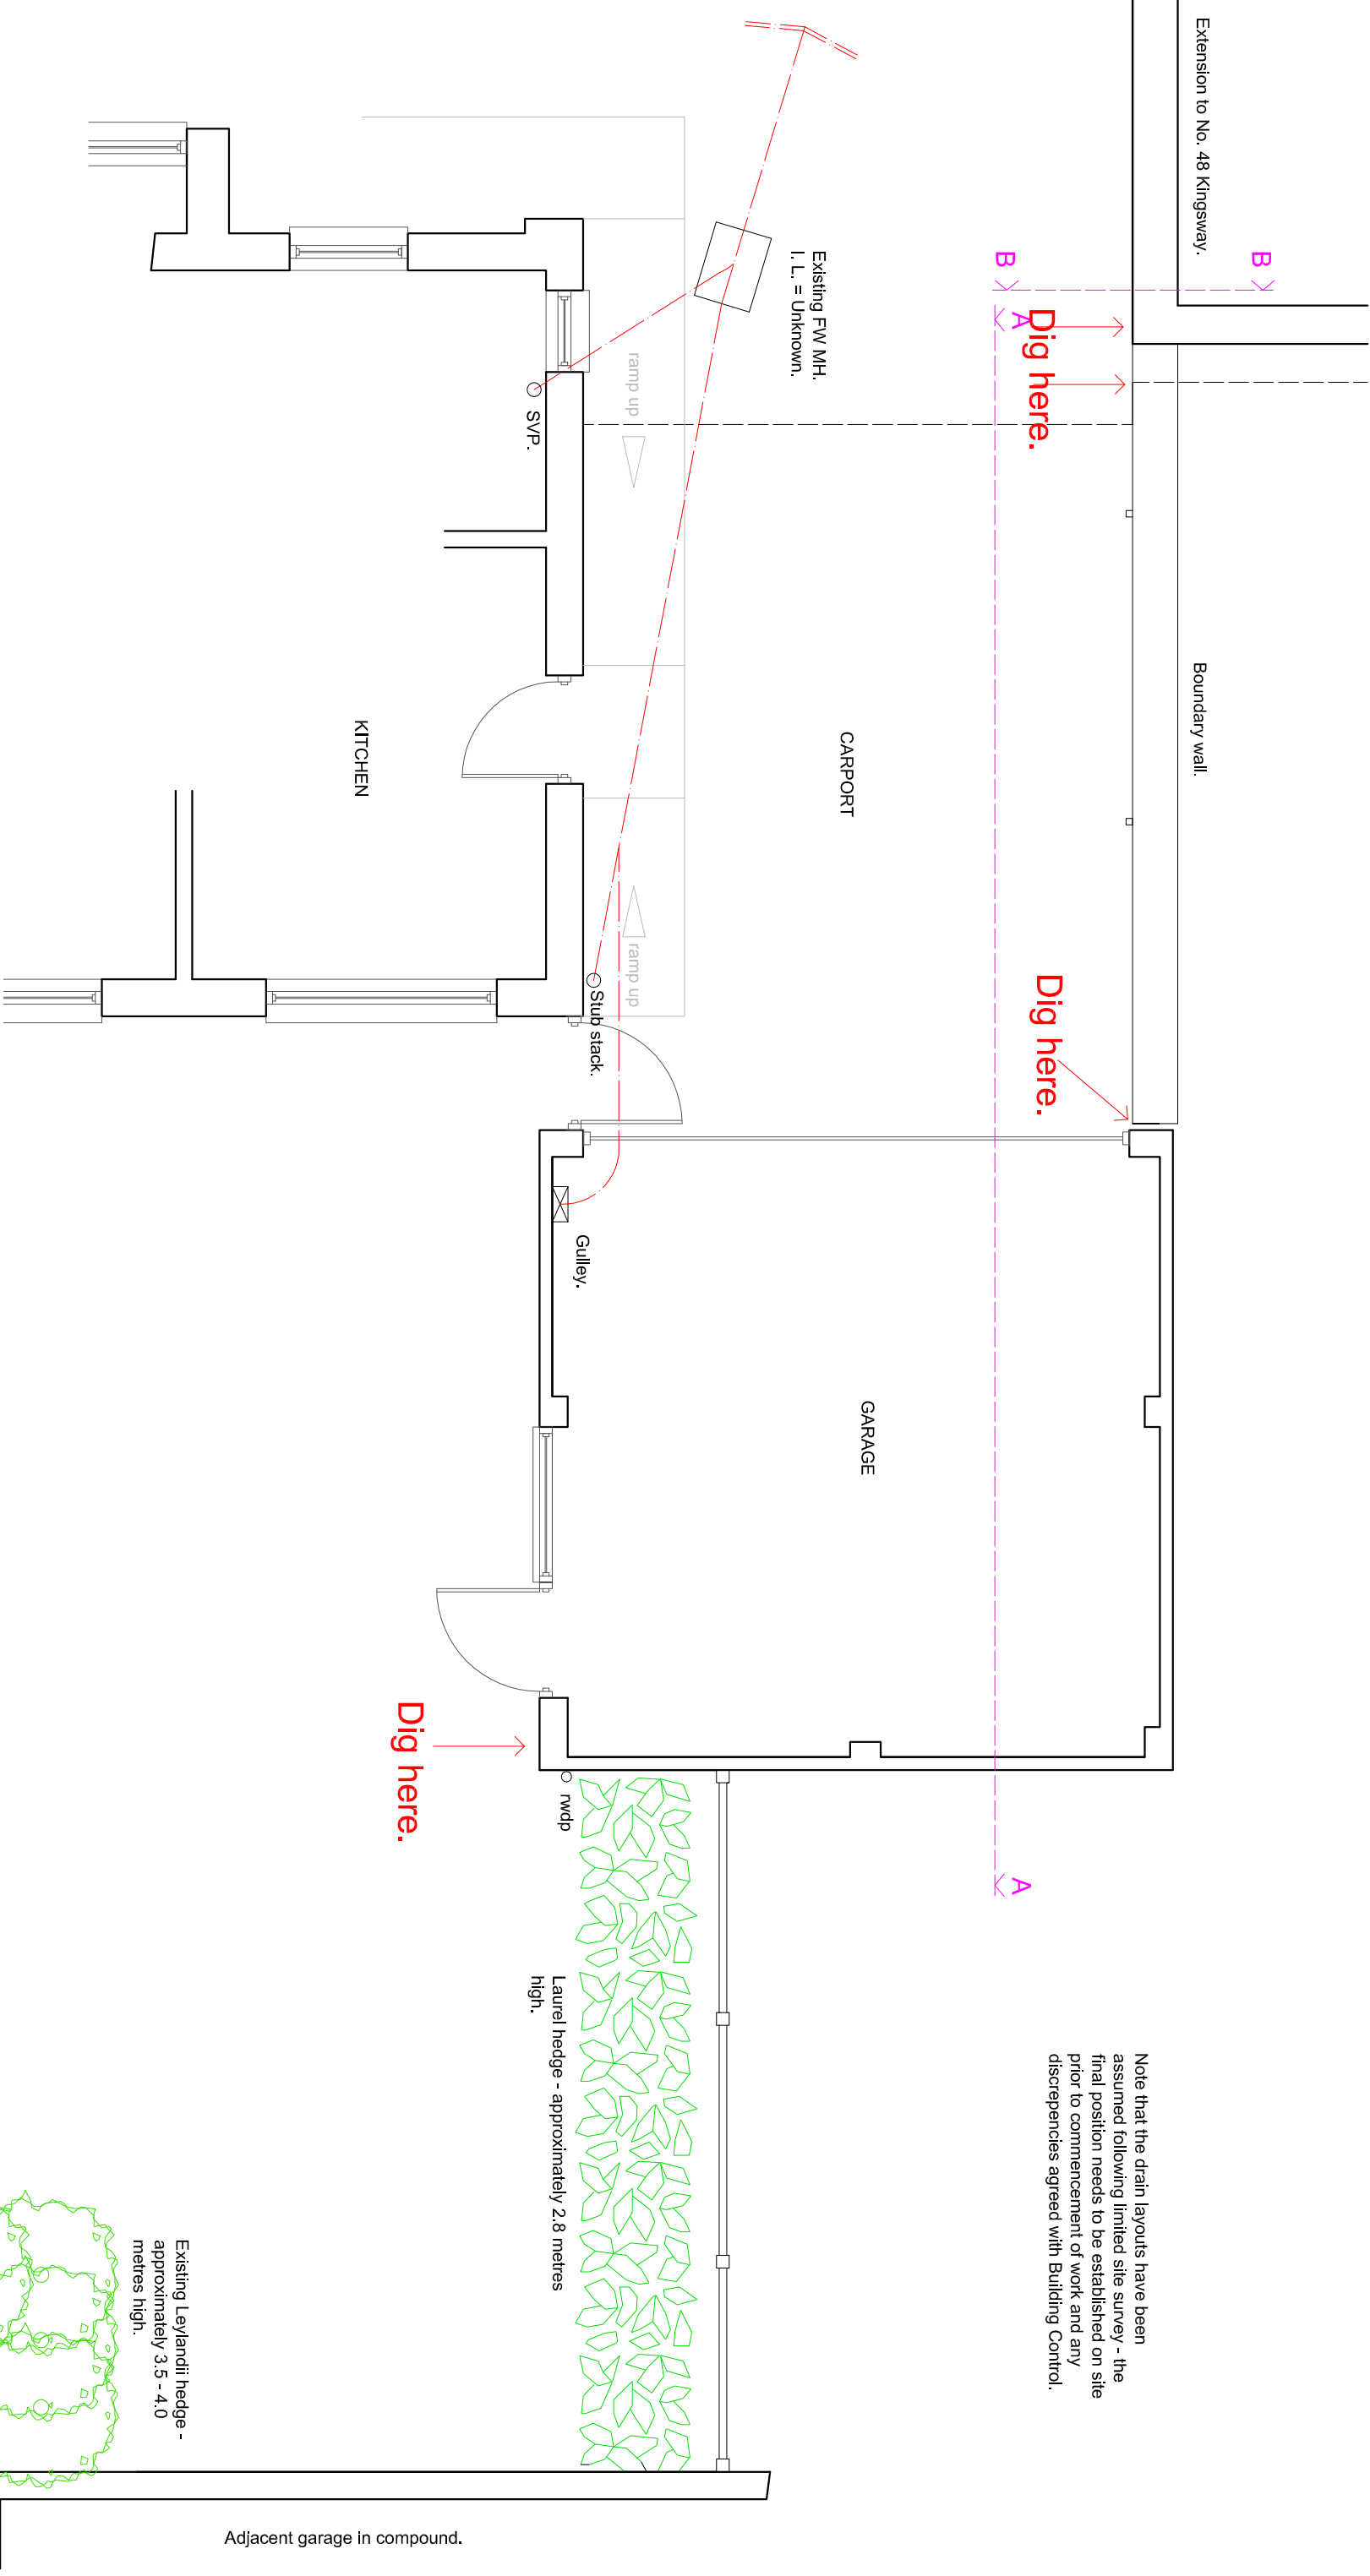

EXISTING GROUND FLOOR PLAN

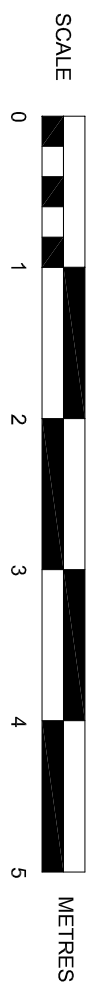

SUSSEX BUILDING CONSULTANCY LIMITED

50 KINGSWAY, ALDWICK,
BOGNOR REGIS, WEST SUSSEX.

SCALE - 1/50 REV - A DATE - 18/05/2019

LABC partner

3 NORTH COTE ROAD
PO21 5LZ
BOGNOR REGIS

TEL/FAX - (01243) 861379