



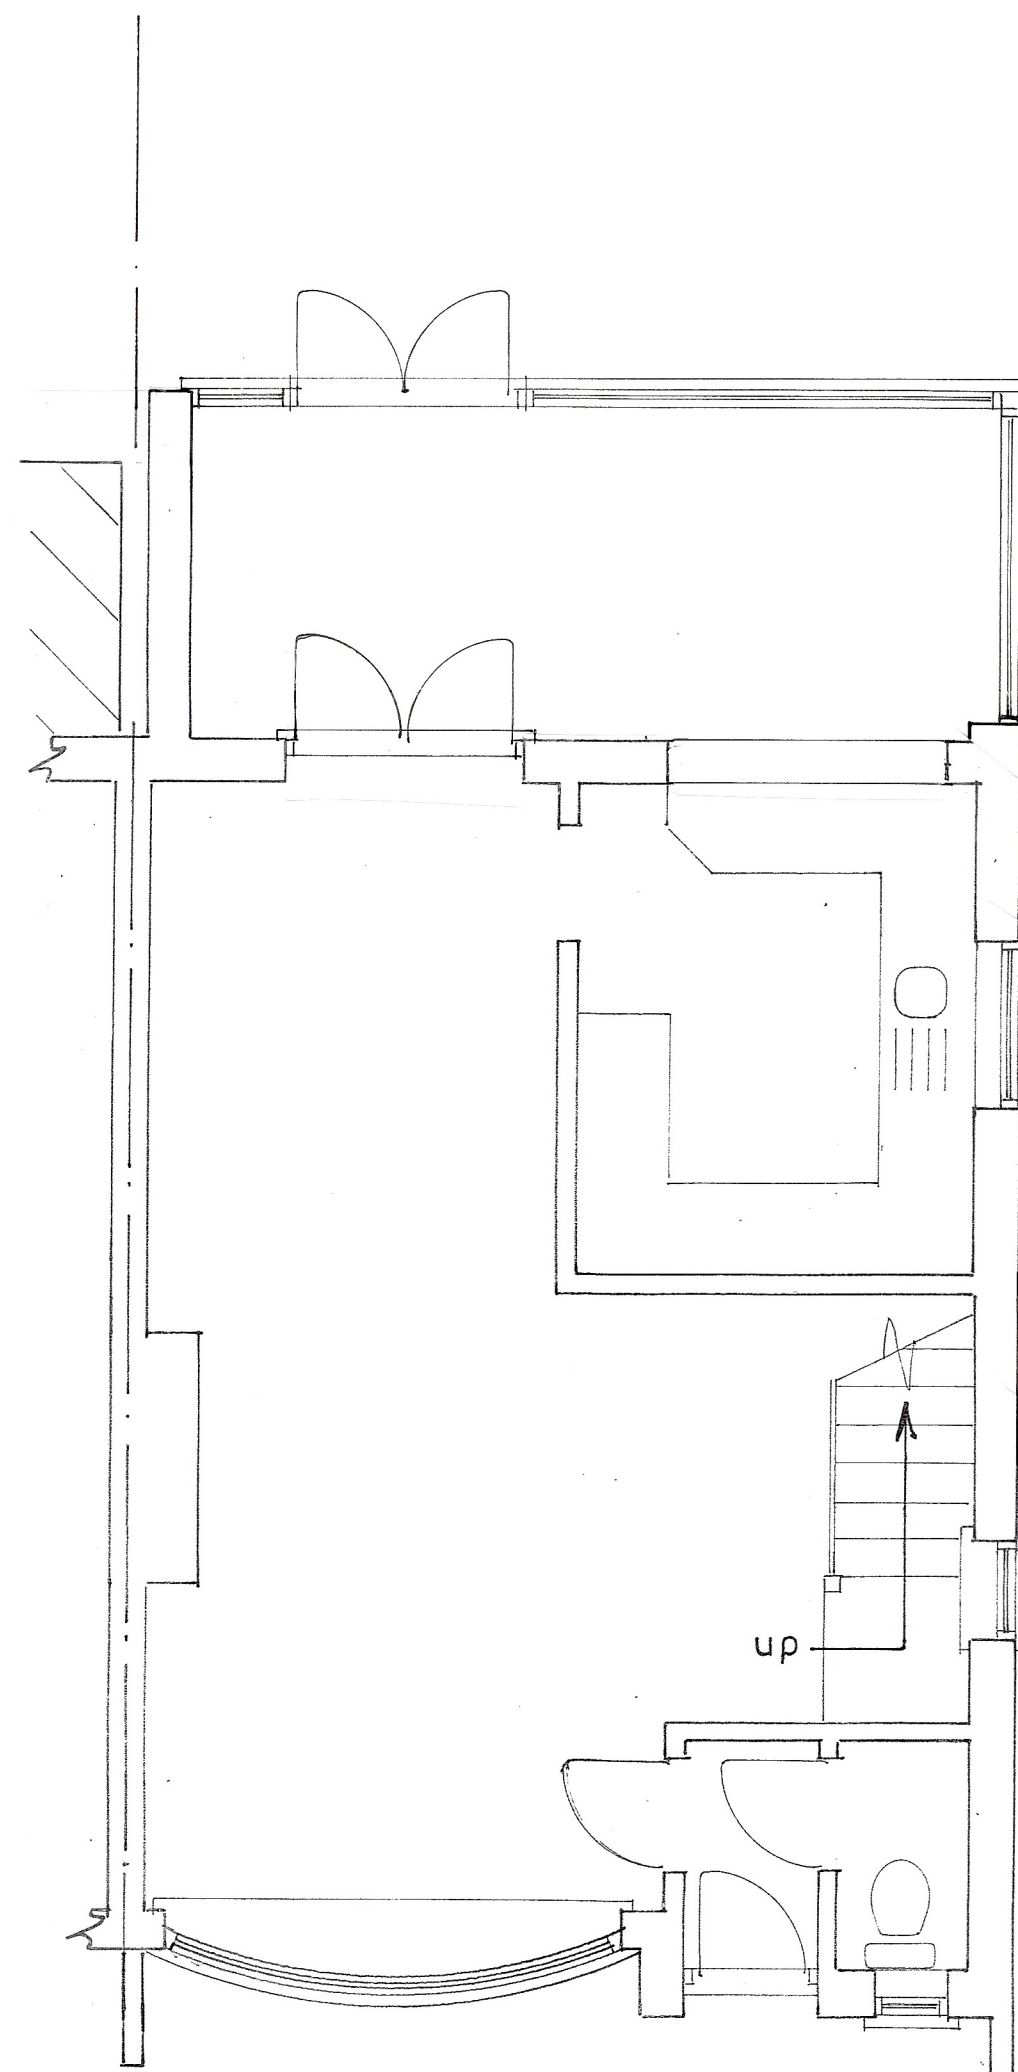

Plan
1 : 50


Existing

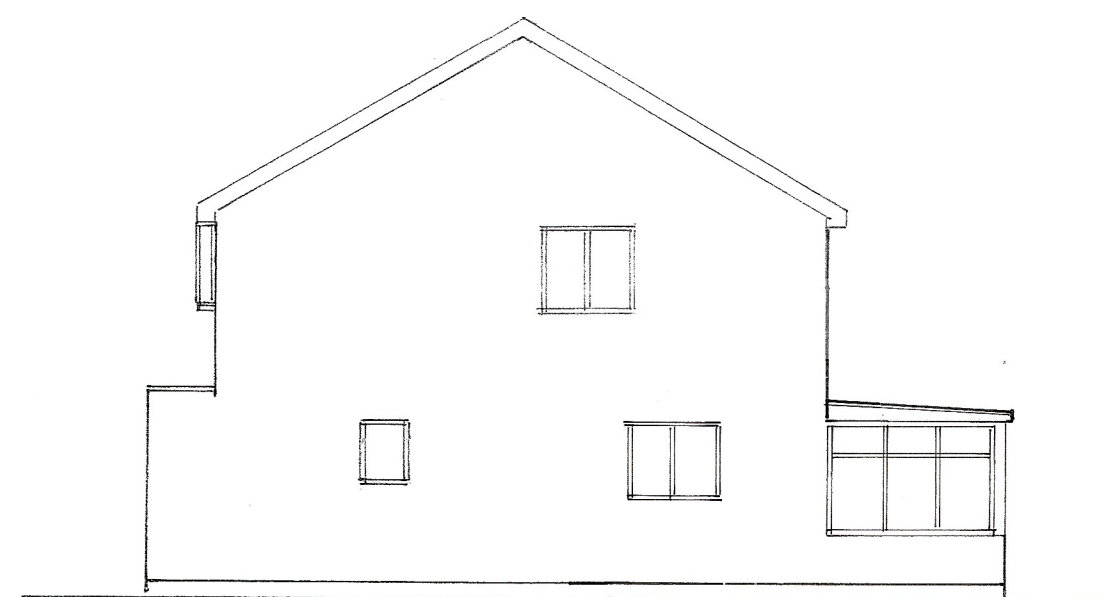

south




east

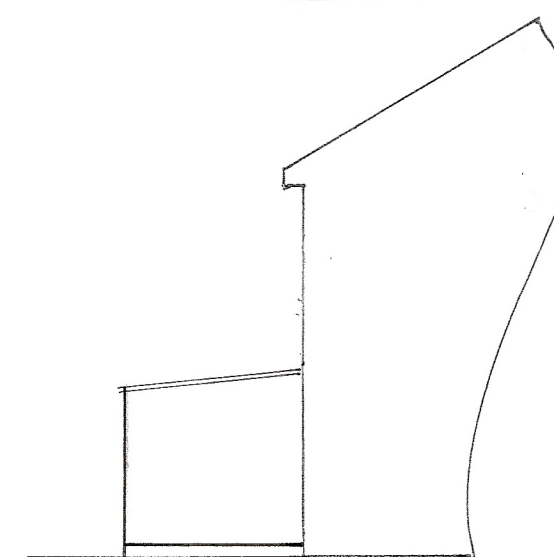


north



west
1 : 100

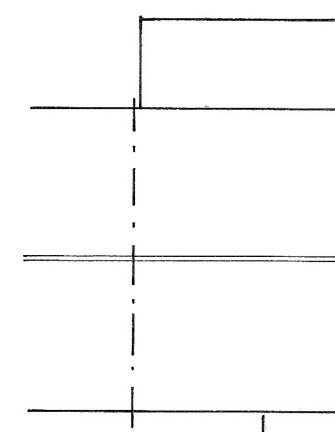

roof plan
1 : 200

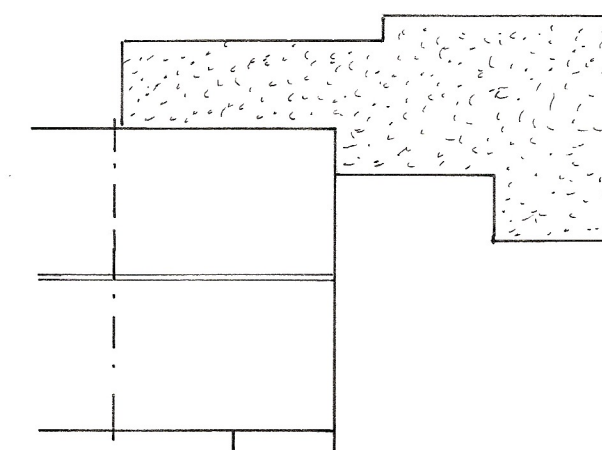

proposed roof plan

sheet 3 a of 3

PROPOSED SINGLE STOREY EXTENSION AT 30, COUNTISBURY CLOSE, ALDWICK
FOR MRS. I. OSBORNE.

Bryan Butcher
Rainbow Cottage
Nyetimber Lane
Bognor Regis PO21 3JX
01243 266871
07973 233442
bryan.butcher@btinternet.com
www.bryanbutcher.com