



EXISTING AND PROPOSED

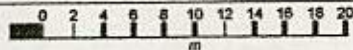

OS Mastermap
25 September 2012, ID: BLJT-00178686
www.planningapplicationmaps.co.uk
1:500 scale print at A4, Centre: 491442 E, 99808 N
© Crown Copyright. Licence no. 100019980

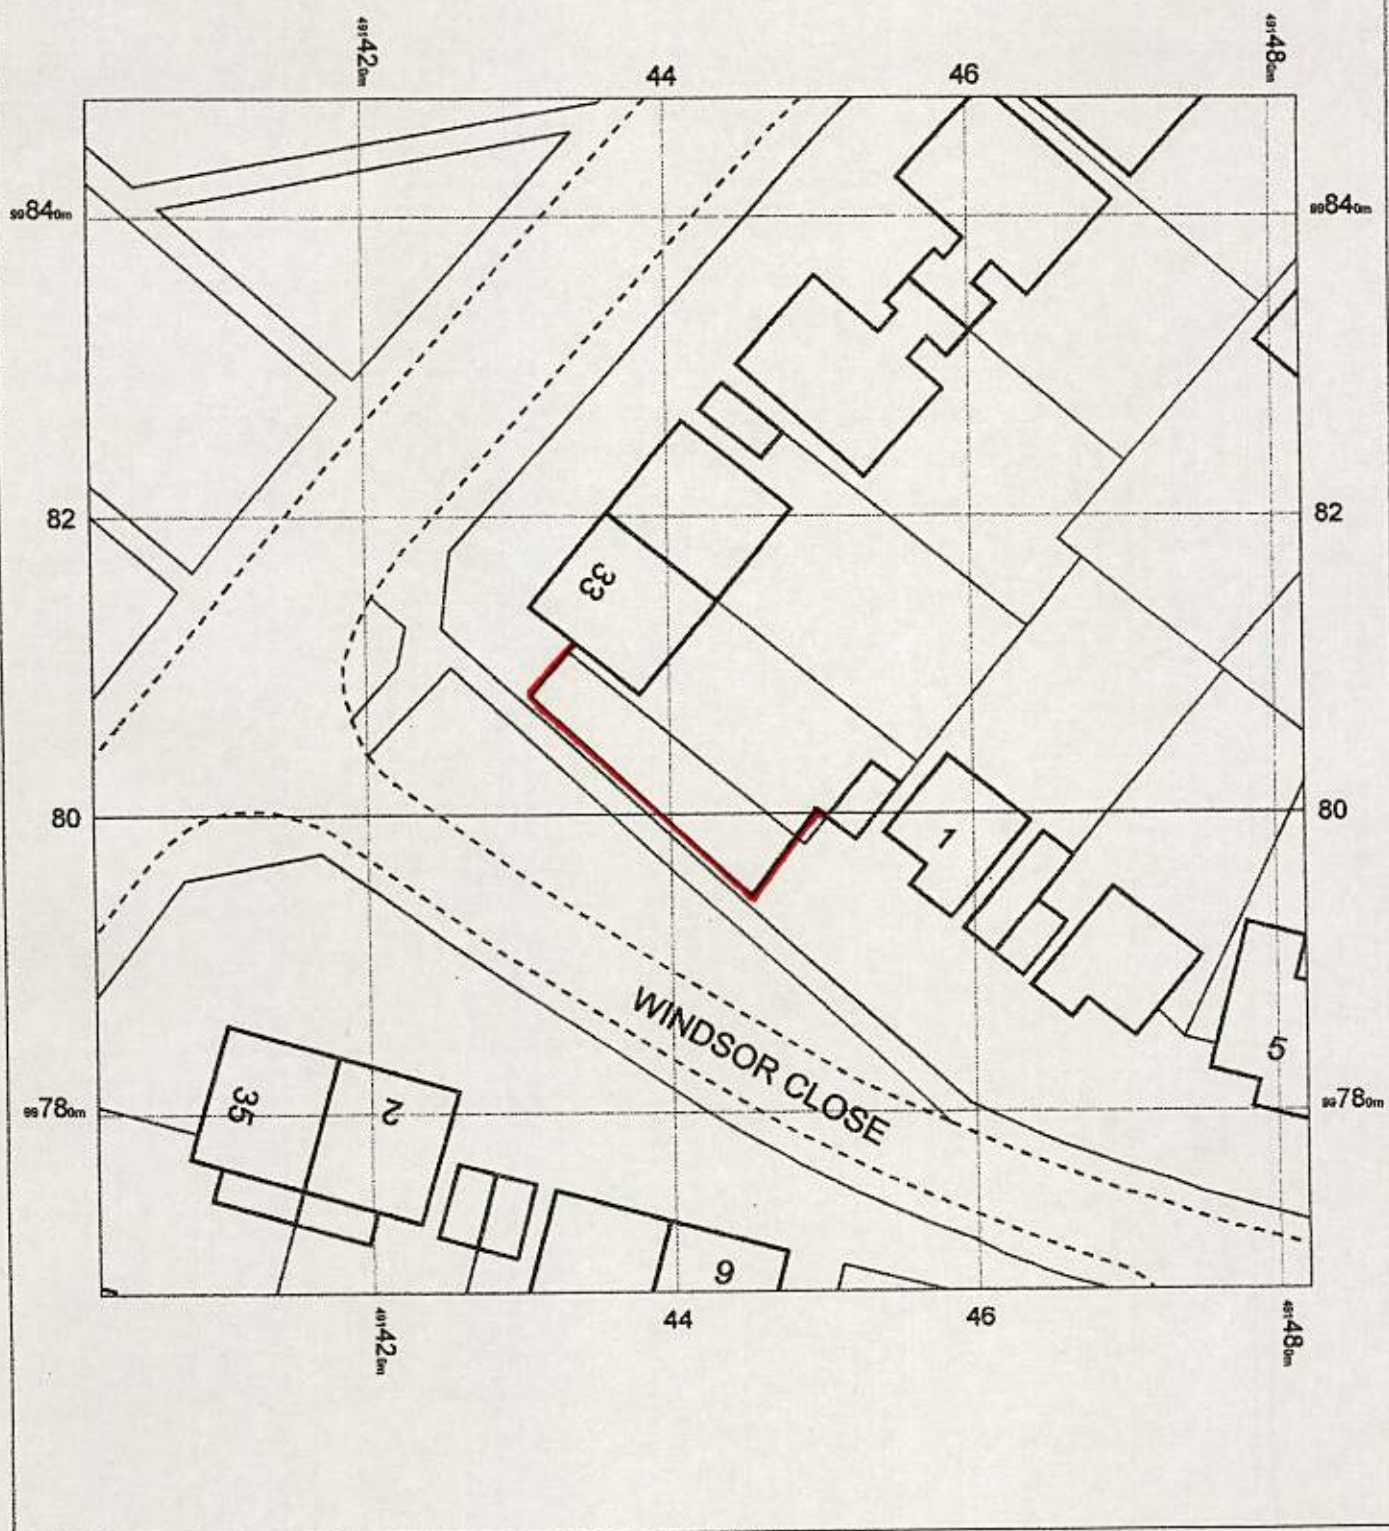