



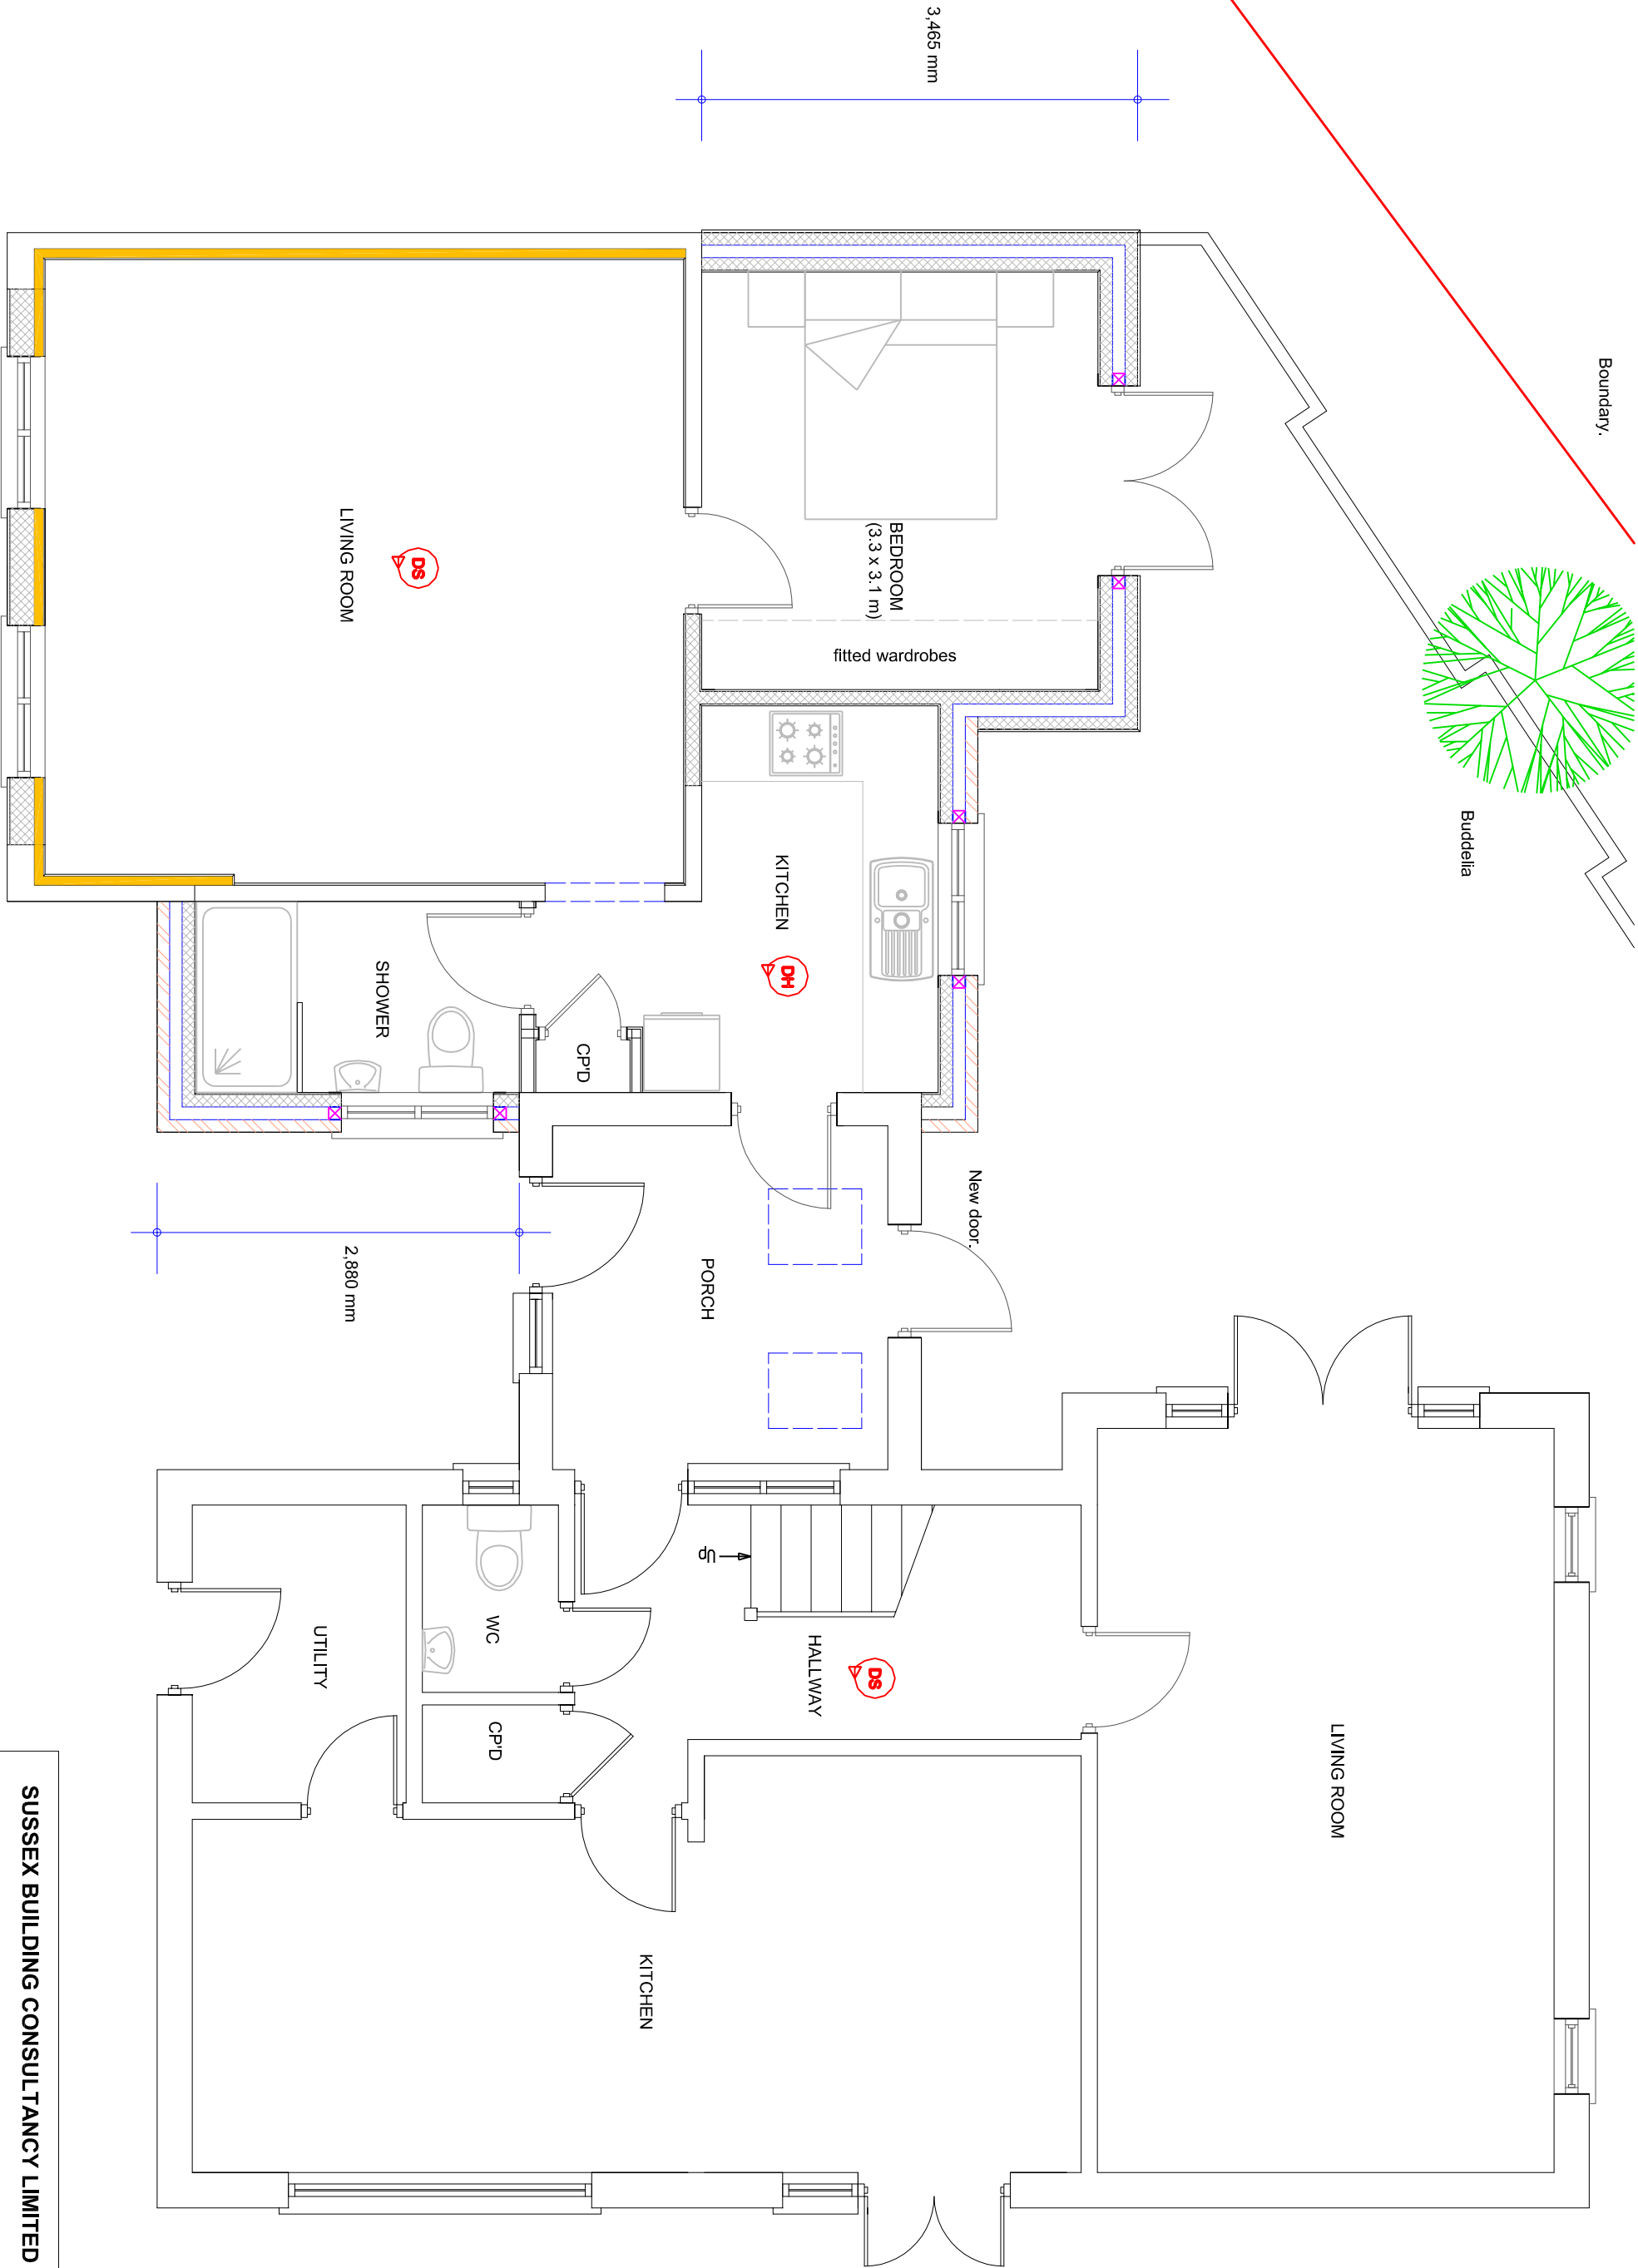

PROPOSED GROUND FLOOR PLAN

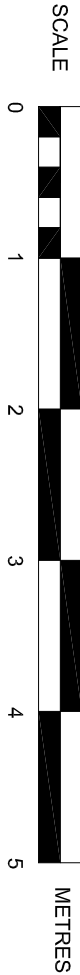

SUSSEX BUILDING CONSULTANCY LIMITED
14 BRADLOND CLOSE, ALDWICK FELDS,
BOGNOR REGIS, WEST SUSSEX.
SCALE - 1/50 REV - B DATE - 25/09/2015


partner
LABC
3 NORTHGATE ROAD
BOGNOR REGIS
PO21 5LZ
TEL/FAX - (01243) 961379