




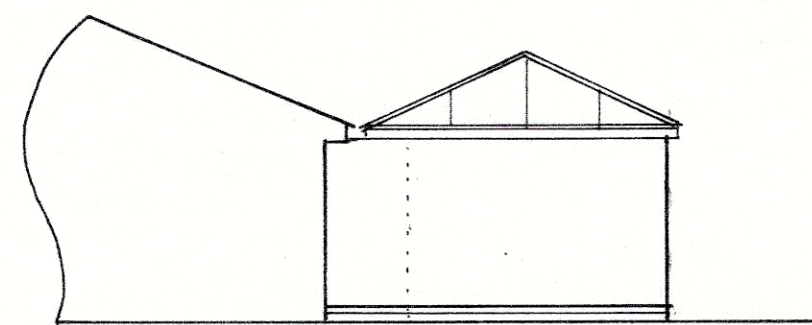


east

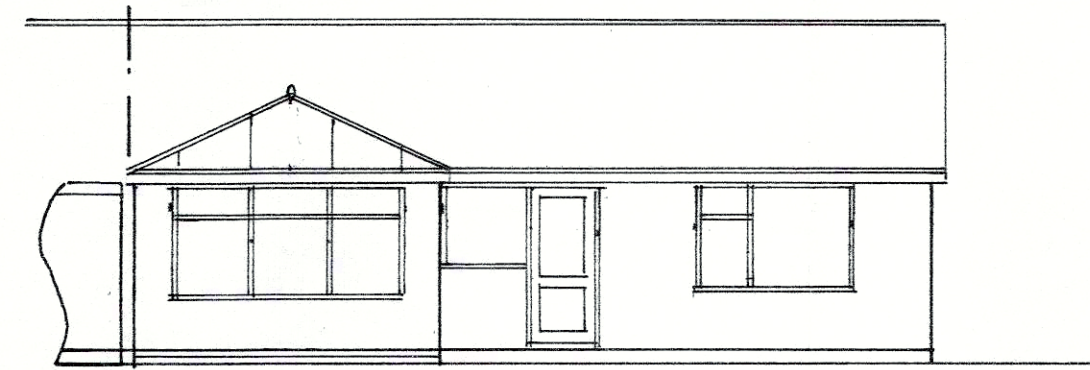


north
1 : 100

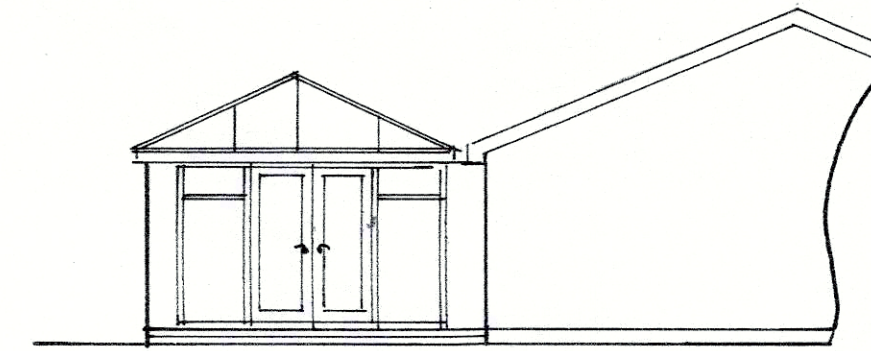

west

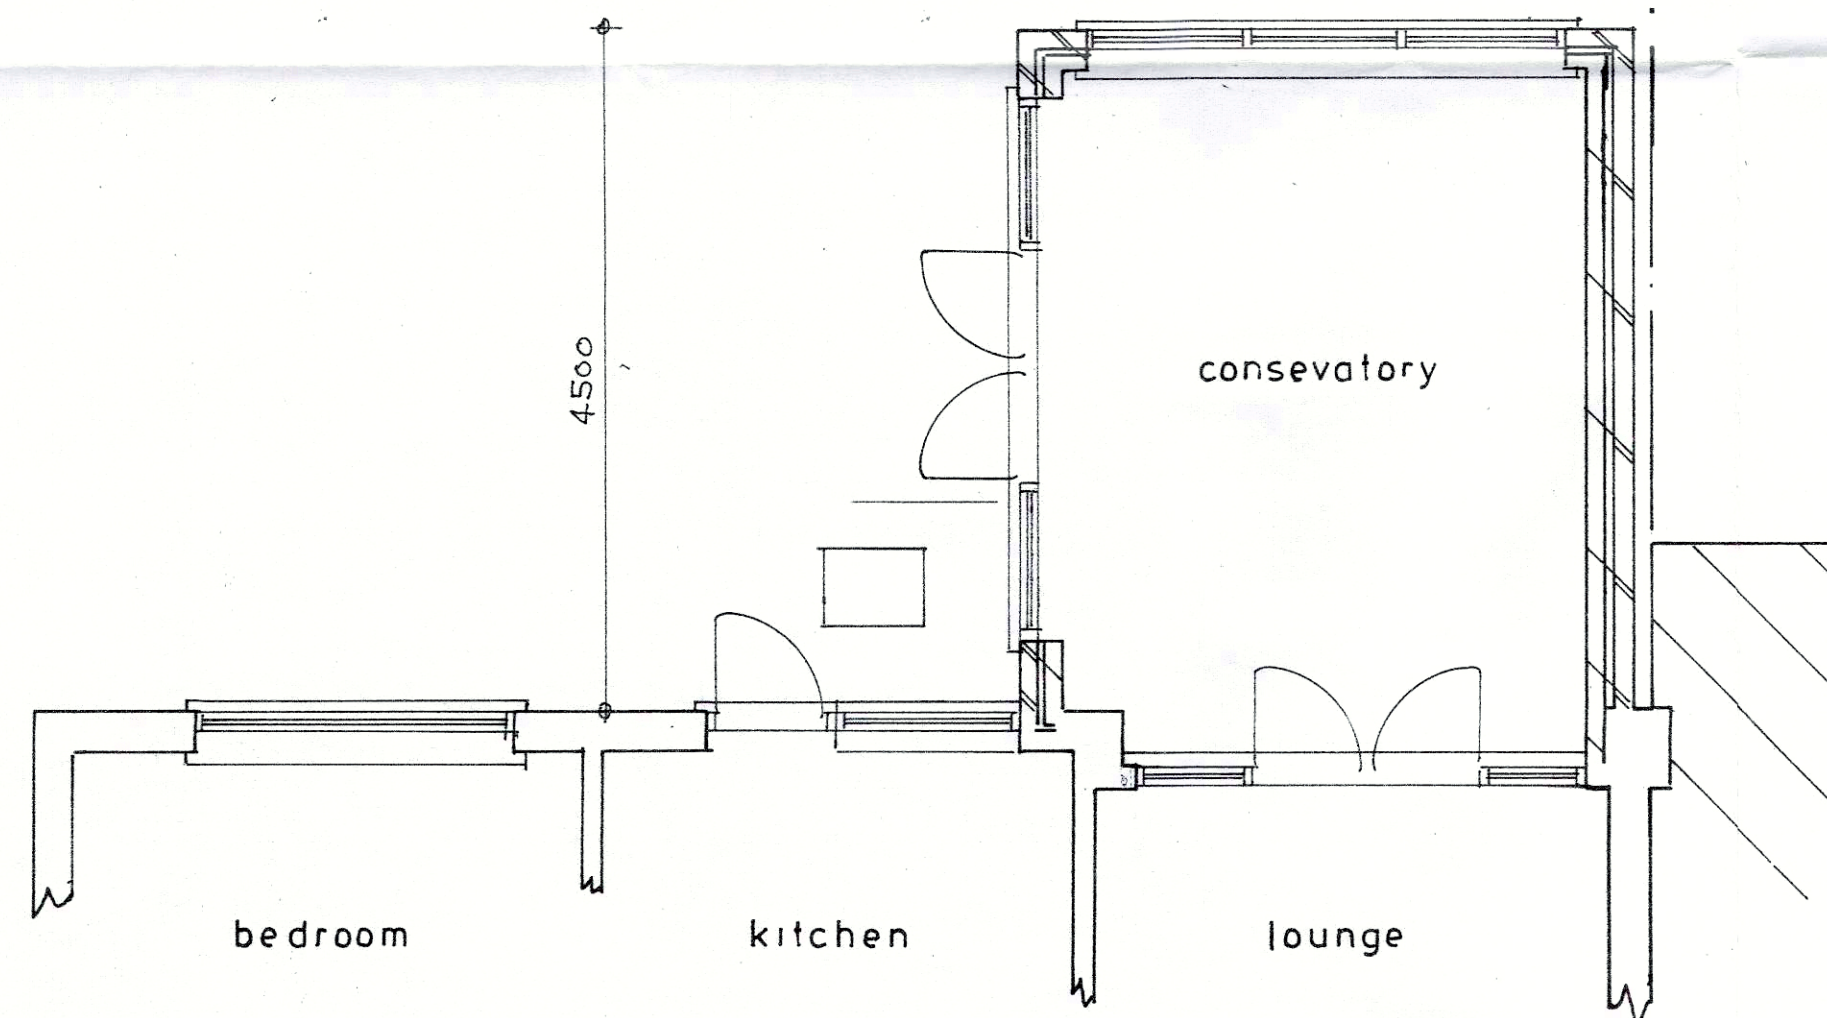


Plan
1 : 50

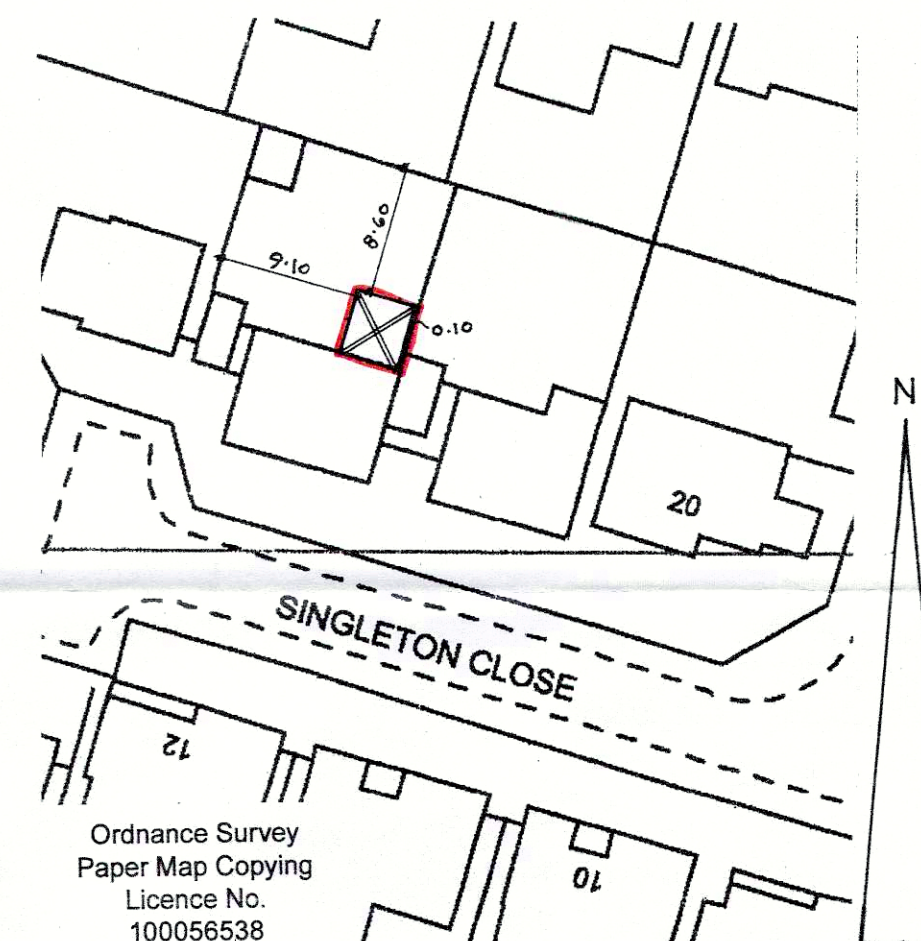

Ordnance Survey
Paper Map Copying
Licence No.
100056538

block plan
1 : 500

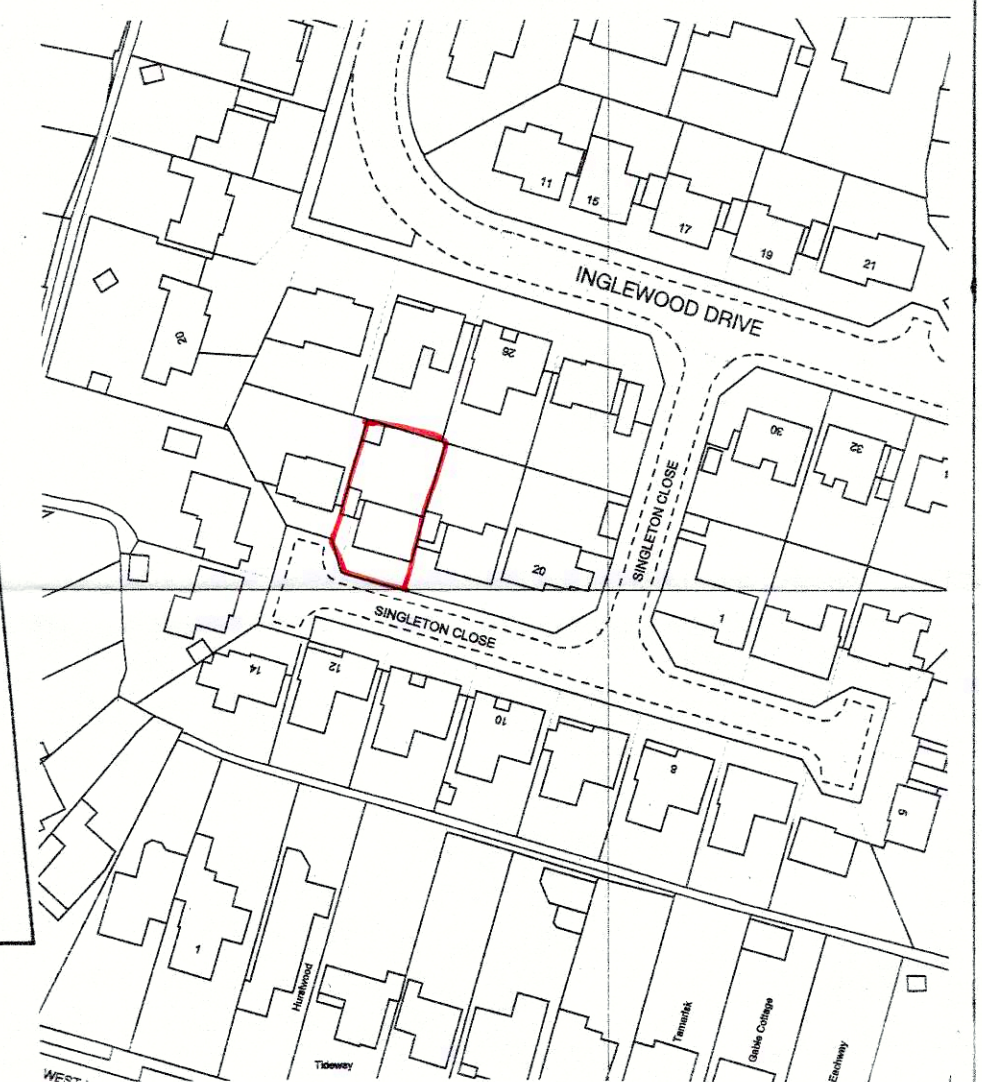

location plan
1 : 1250

Proposed

PROPOSED CONSERVATORY EXTENSION AT 18, SINGLETON CLOSE, ALDWICK
FOR MR. & MRS. J. LAING.

sheet 1 of 2

Bryan Butcher
Rainbow Cottage
Nyetimber Lane
Bognor Regis PO21 3JX
01243 266871
07973 233442
bryan.butcher@btinternet.com
www.bryanbutcher.com