ARUN DISTRICT COUNCIL
No. AW 287 05
RECEIVED 14.11.05

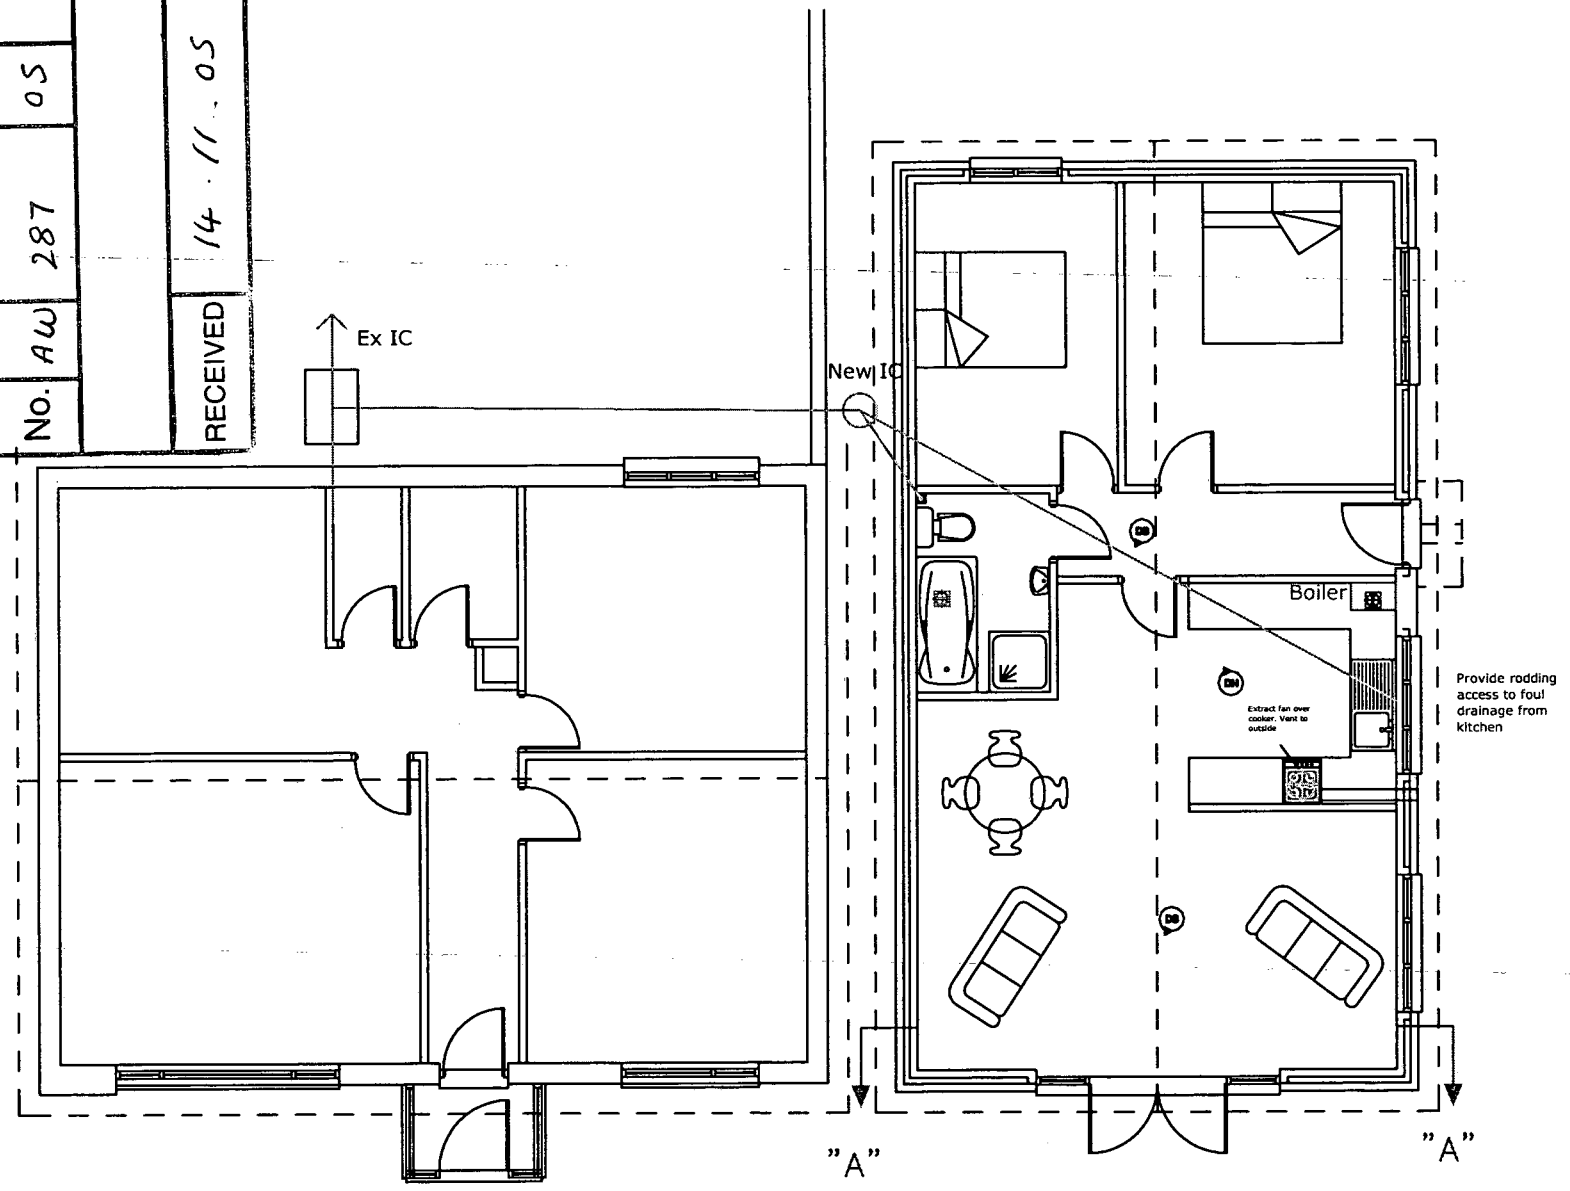

General Notes

No.	Revision/Issue	Date
B	Roof design changed	9.11.05
A	Internal layout changed	27.9.05

STEPHEN JUPP MRTPI
CHARTERED TOWN PLANNER
348 CHICHESTER ROAD
BOGNOR REGIS
PO21 5BX
T: 01243 822113
E: steve@planning-solutions.co.uk

FLOOR PLAN

DETACHED BUNGALOW
2 WORCESTER CLOSE
WEST MEADS

Project	Sheet
ADC.5.03-13B	
Date: 9.11.05	
Scale: 1:100	