
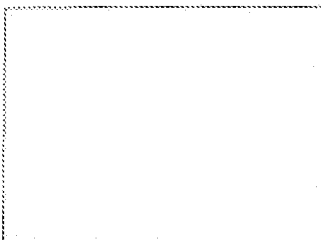
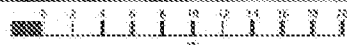


8 Osbourne Way

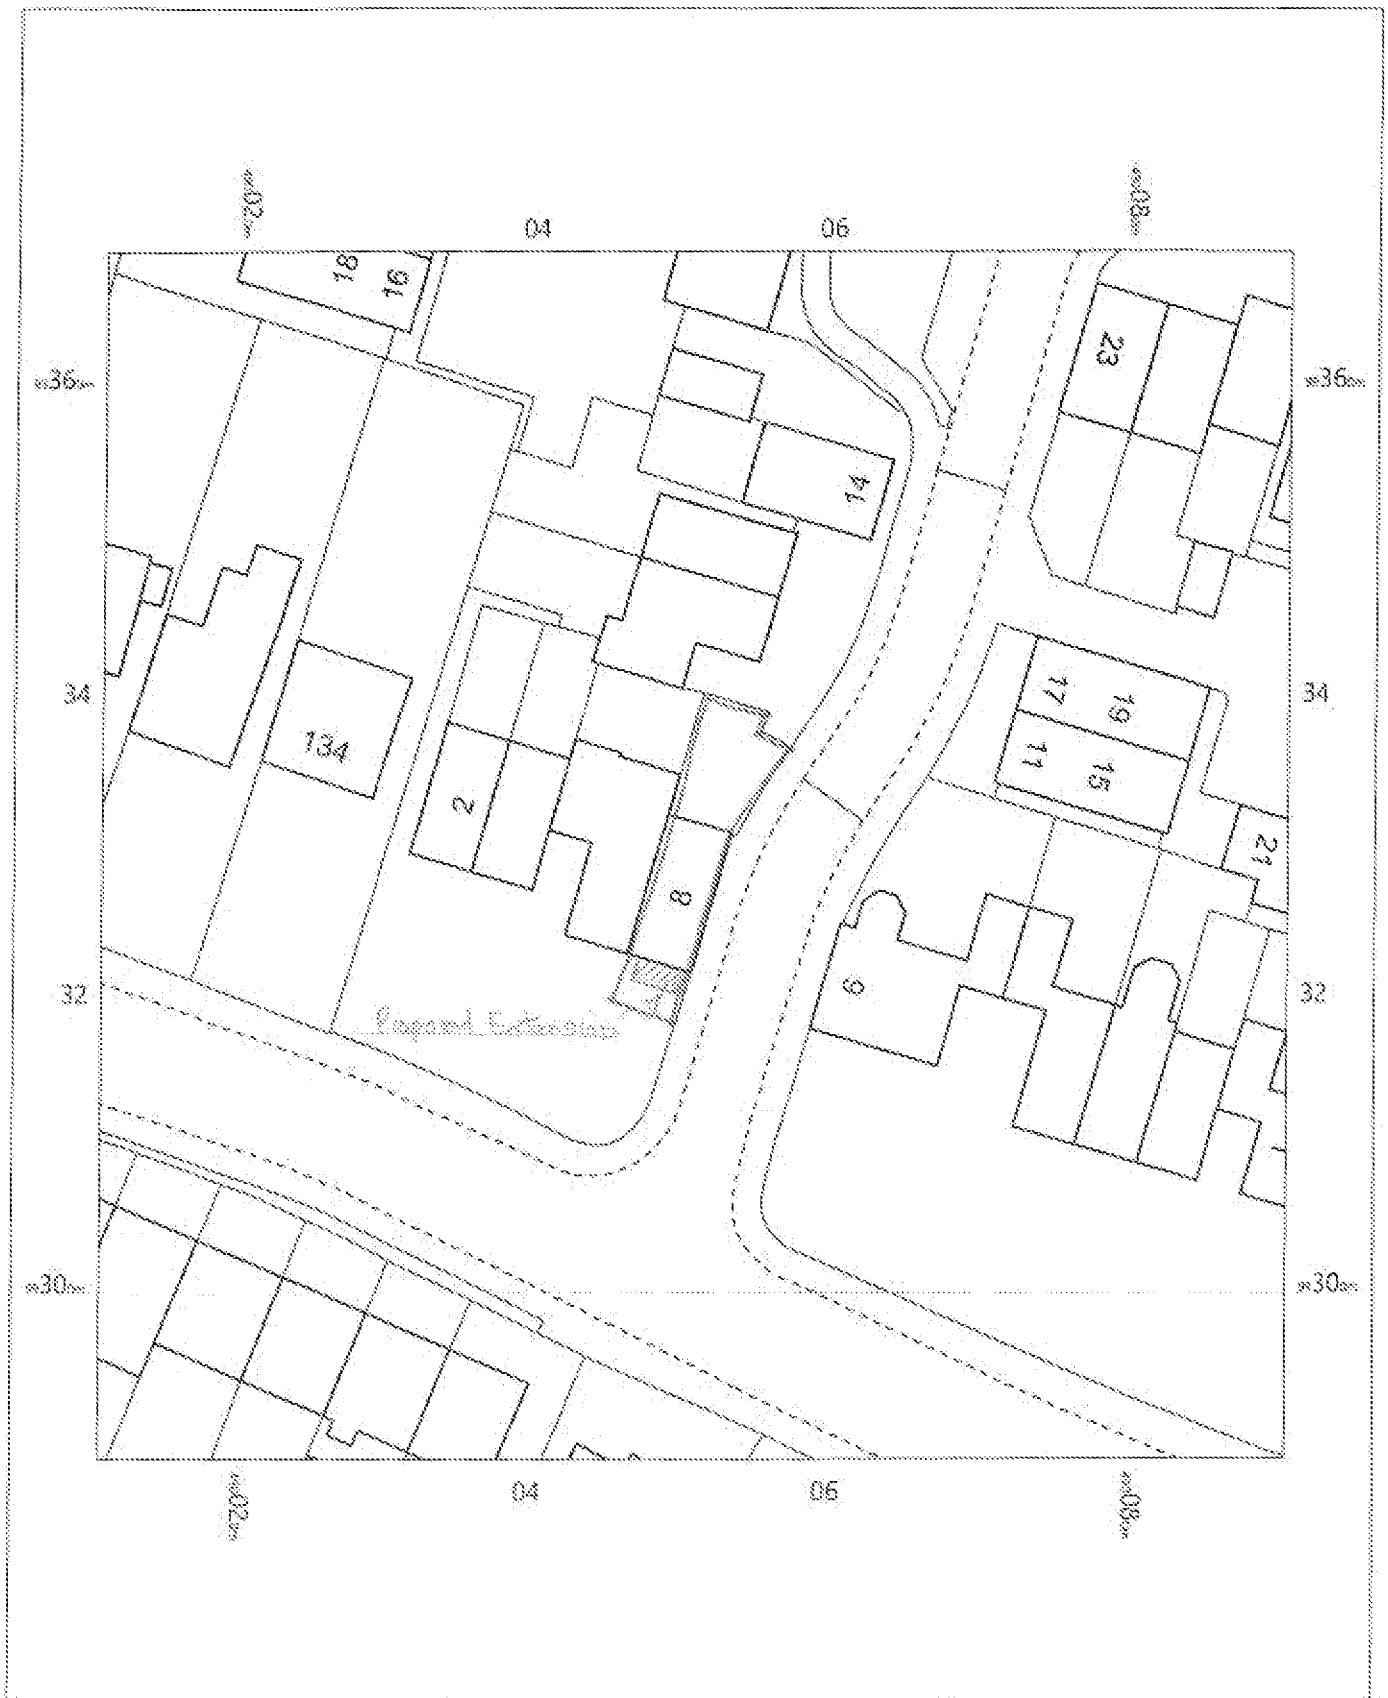

OS MasterMap 1:250/2500/10000 scale
Monday, October 1, 2018, 10: 8UT-00745425
www.planningapplicationmaps.co.uk

1:500 scale print at A4, Centre: 490051 E, 99329 N

© Crown Copyright Ordnance Survey. Licence no. 100051661

