




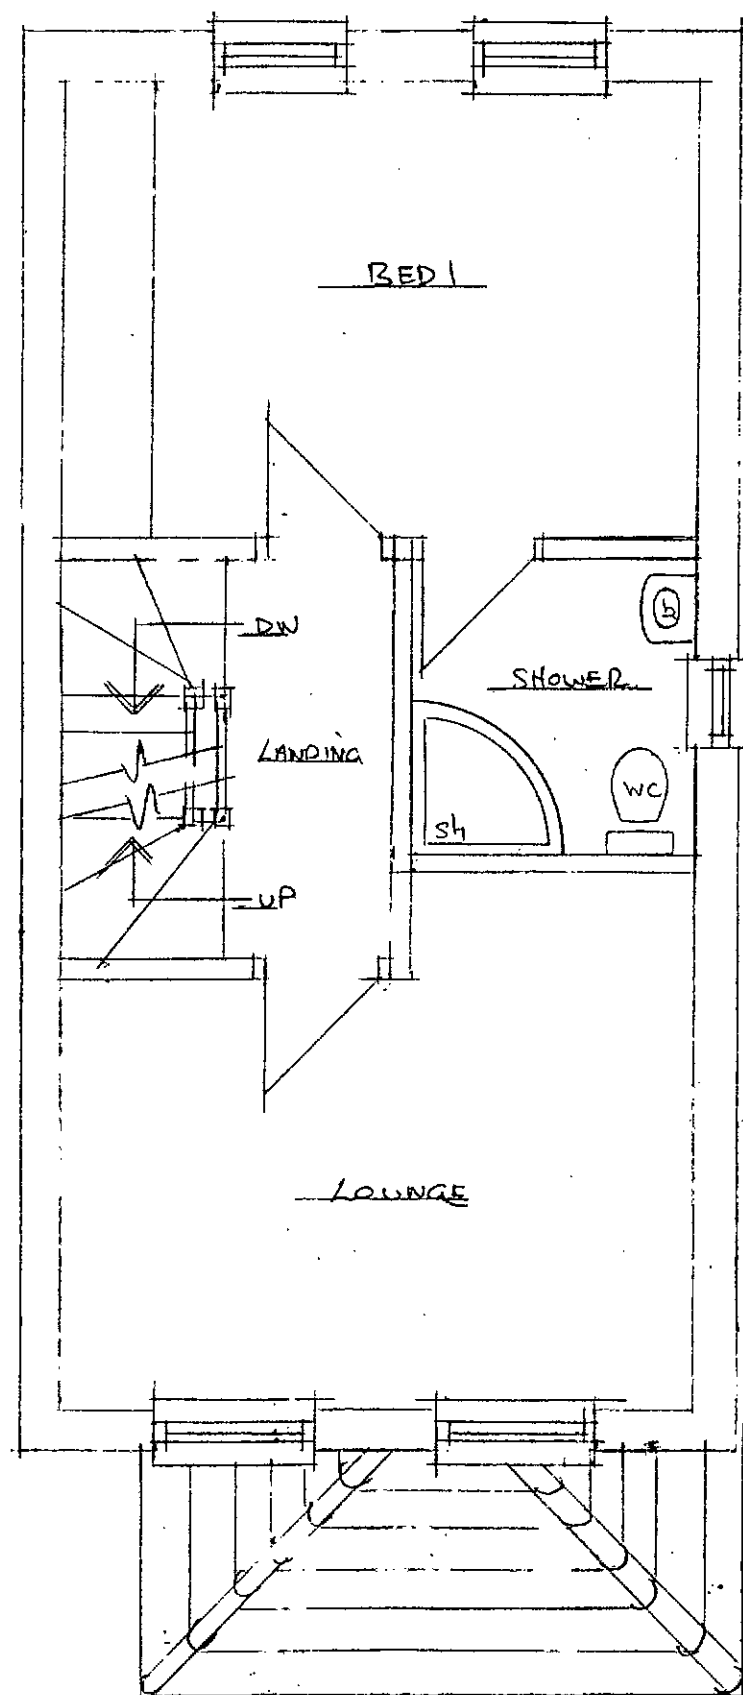

FIRST FLOOR PLAN 1:50

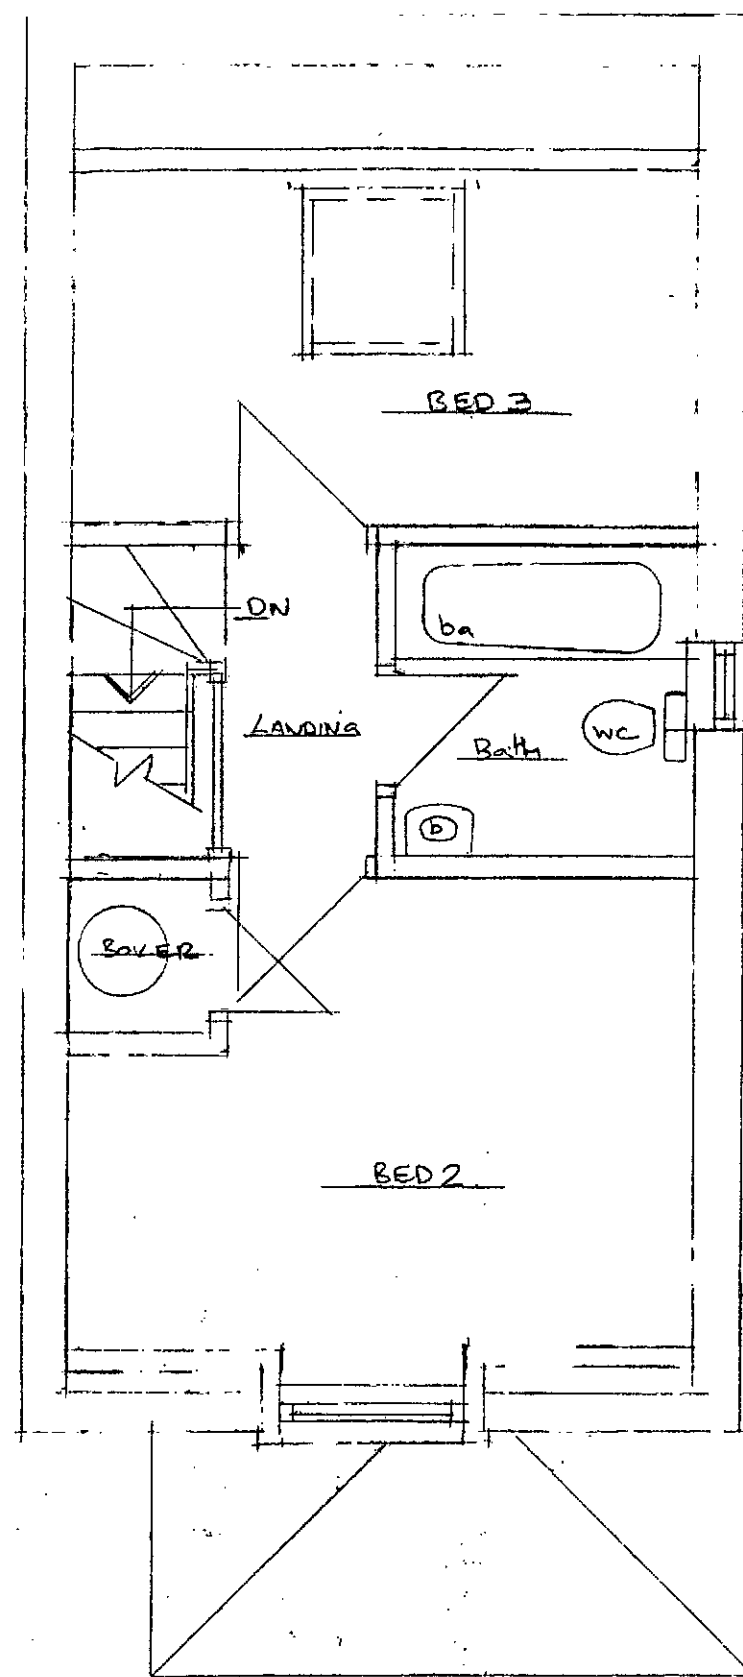

SECOND FLOOR PLAN 1:50

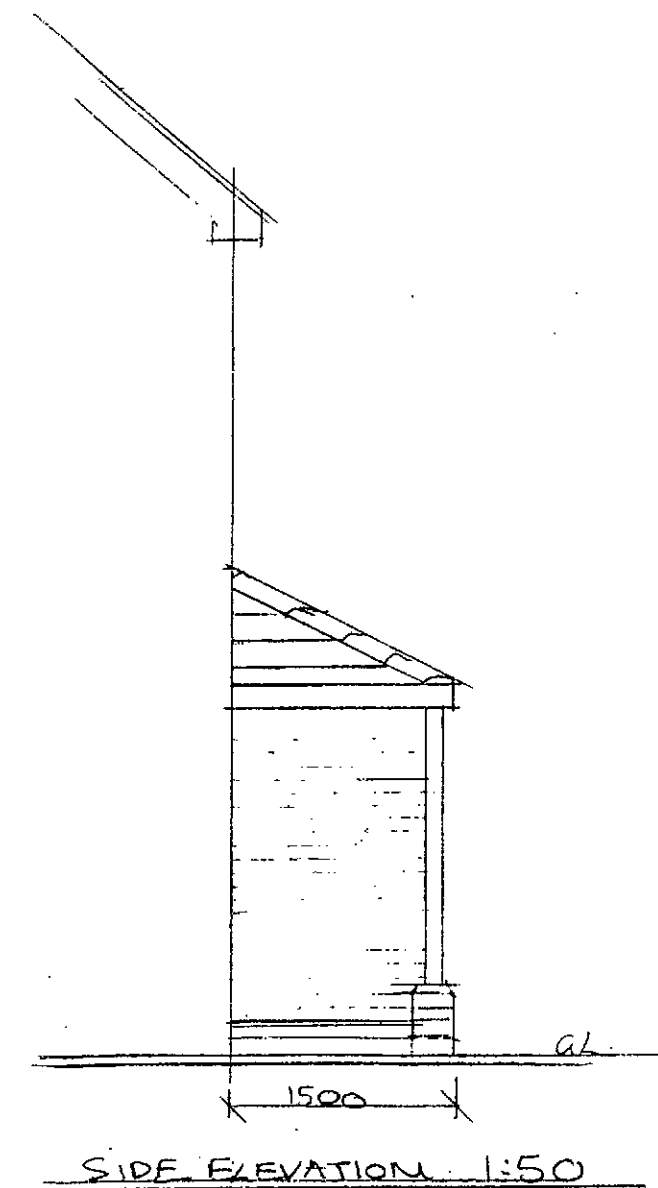

8 OSBOURNE WAY, ALDWICK, PO21 3DN EXG 1ST AND 2ND FLOORS.