
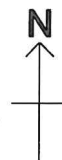
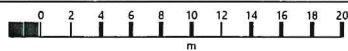


8 Osbourne Way

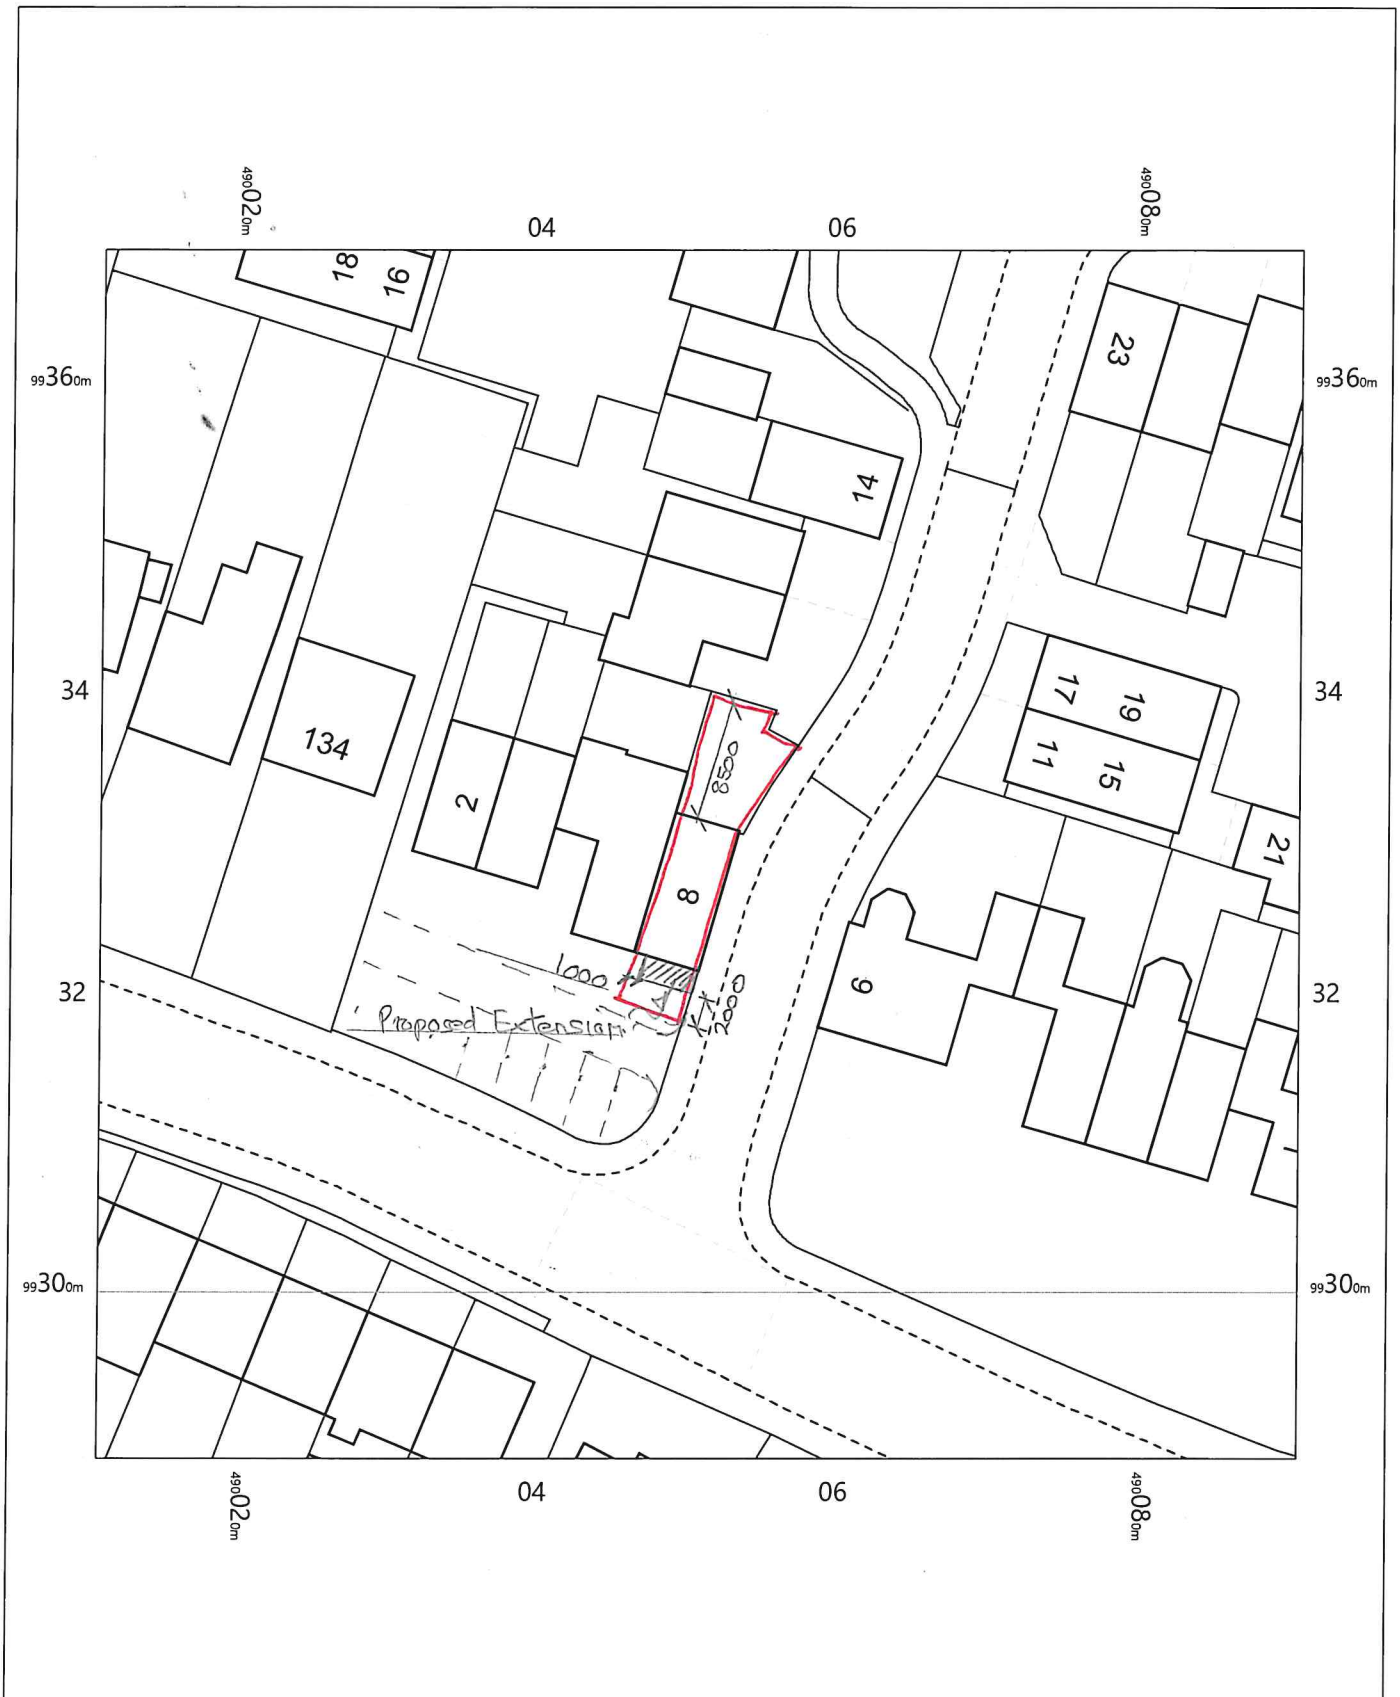

OS MasterMap 1250/2500/10000 scale
Monday, October 1, 2018, ID: BLJT-00745425
www.planningapplicationmaps.co.uk

1:500 scale print at A4, Centre: 490051 E, 99329 N

©Crown Copyright Ordnance Survey. Licence no. 100051661

