




LOCATION PLAN

Scale 1:1250

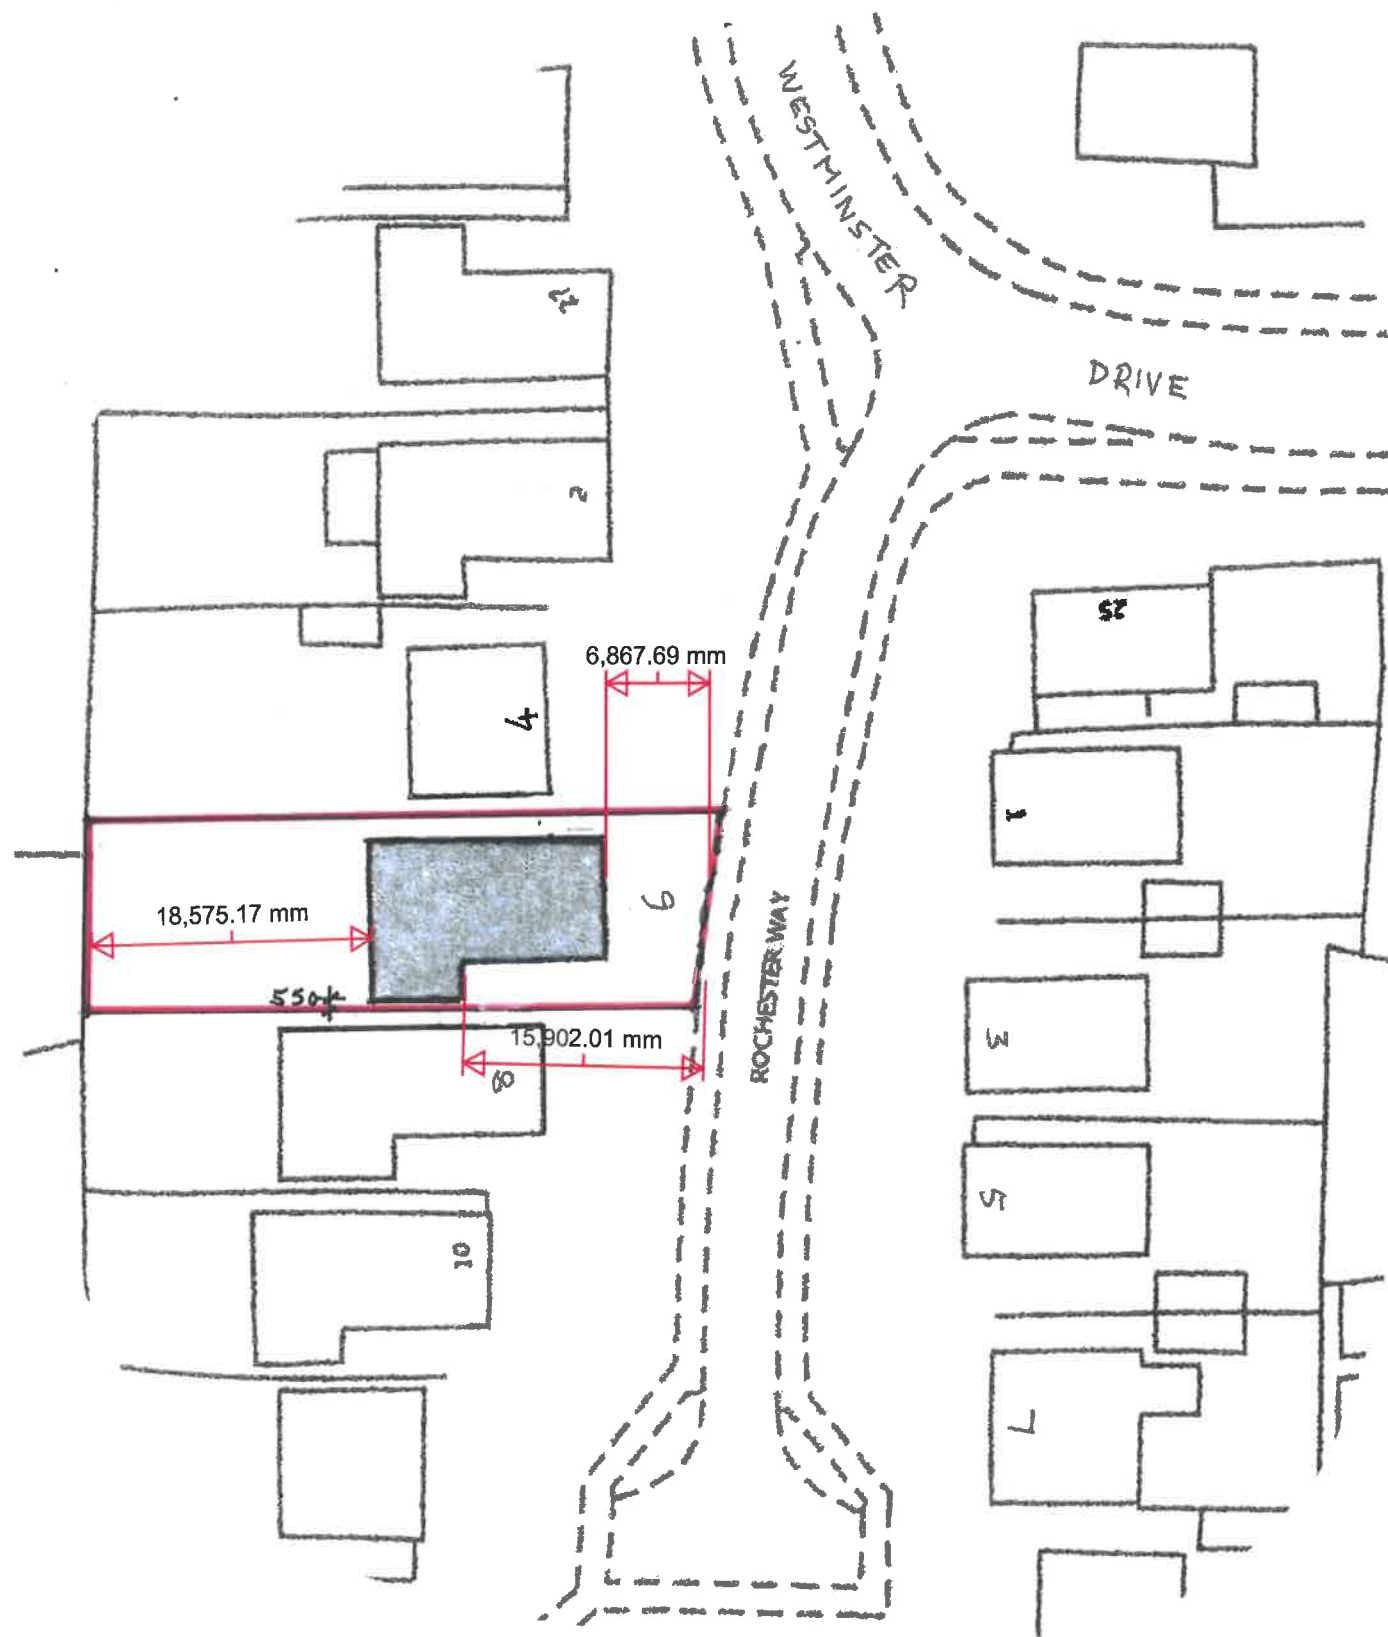

BLOCK PLAN

Scale 1:500

A 20/10/19 Planning Requirements Added

computer reference Frampton.1001	project Proposed Alterations to House at 6 Rochester Way, Bognor Regis West Sussex PO21 3RD
drawn by JTR	Roz Frampton

scale 1:1250 & 1:500
date SEP'19

title Location and Block Plans

job no. RBA.028	dwg no. 1001	rev A
--------------------	-----------------	----------