


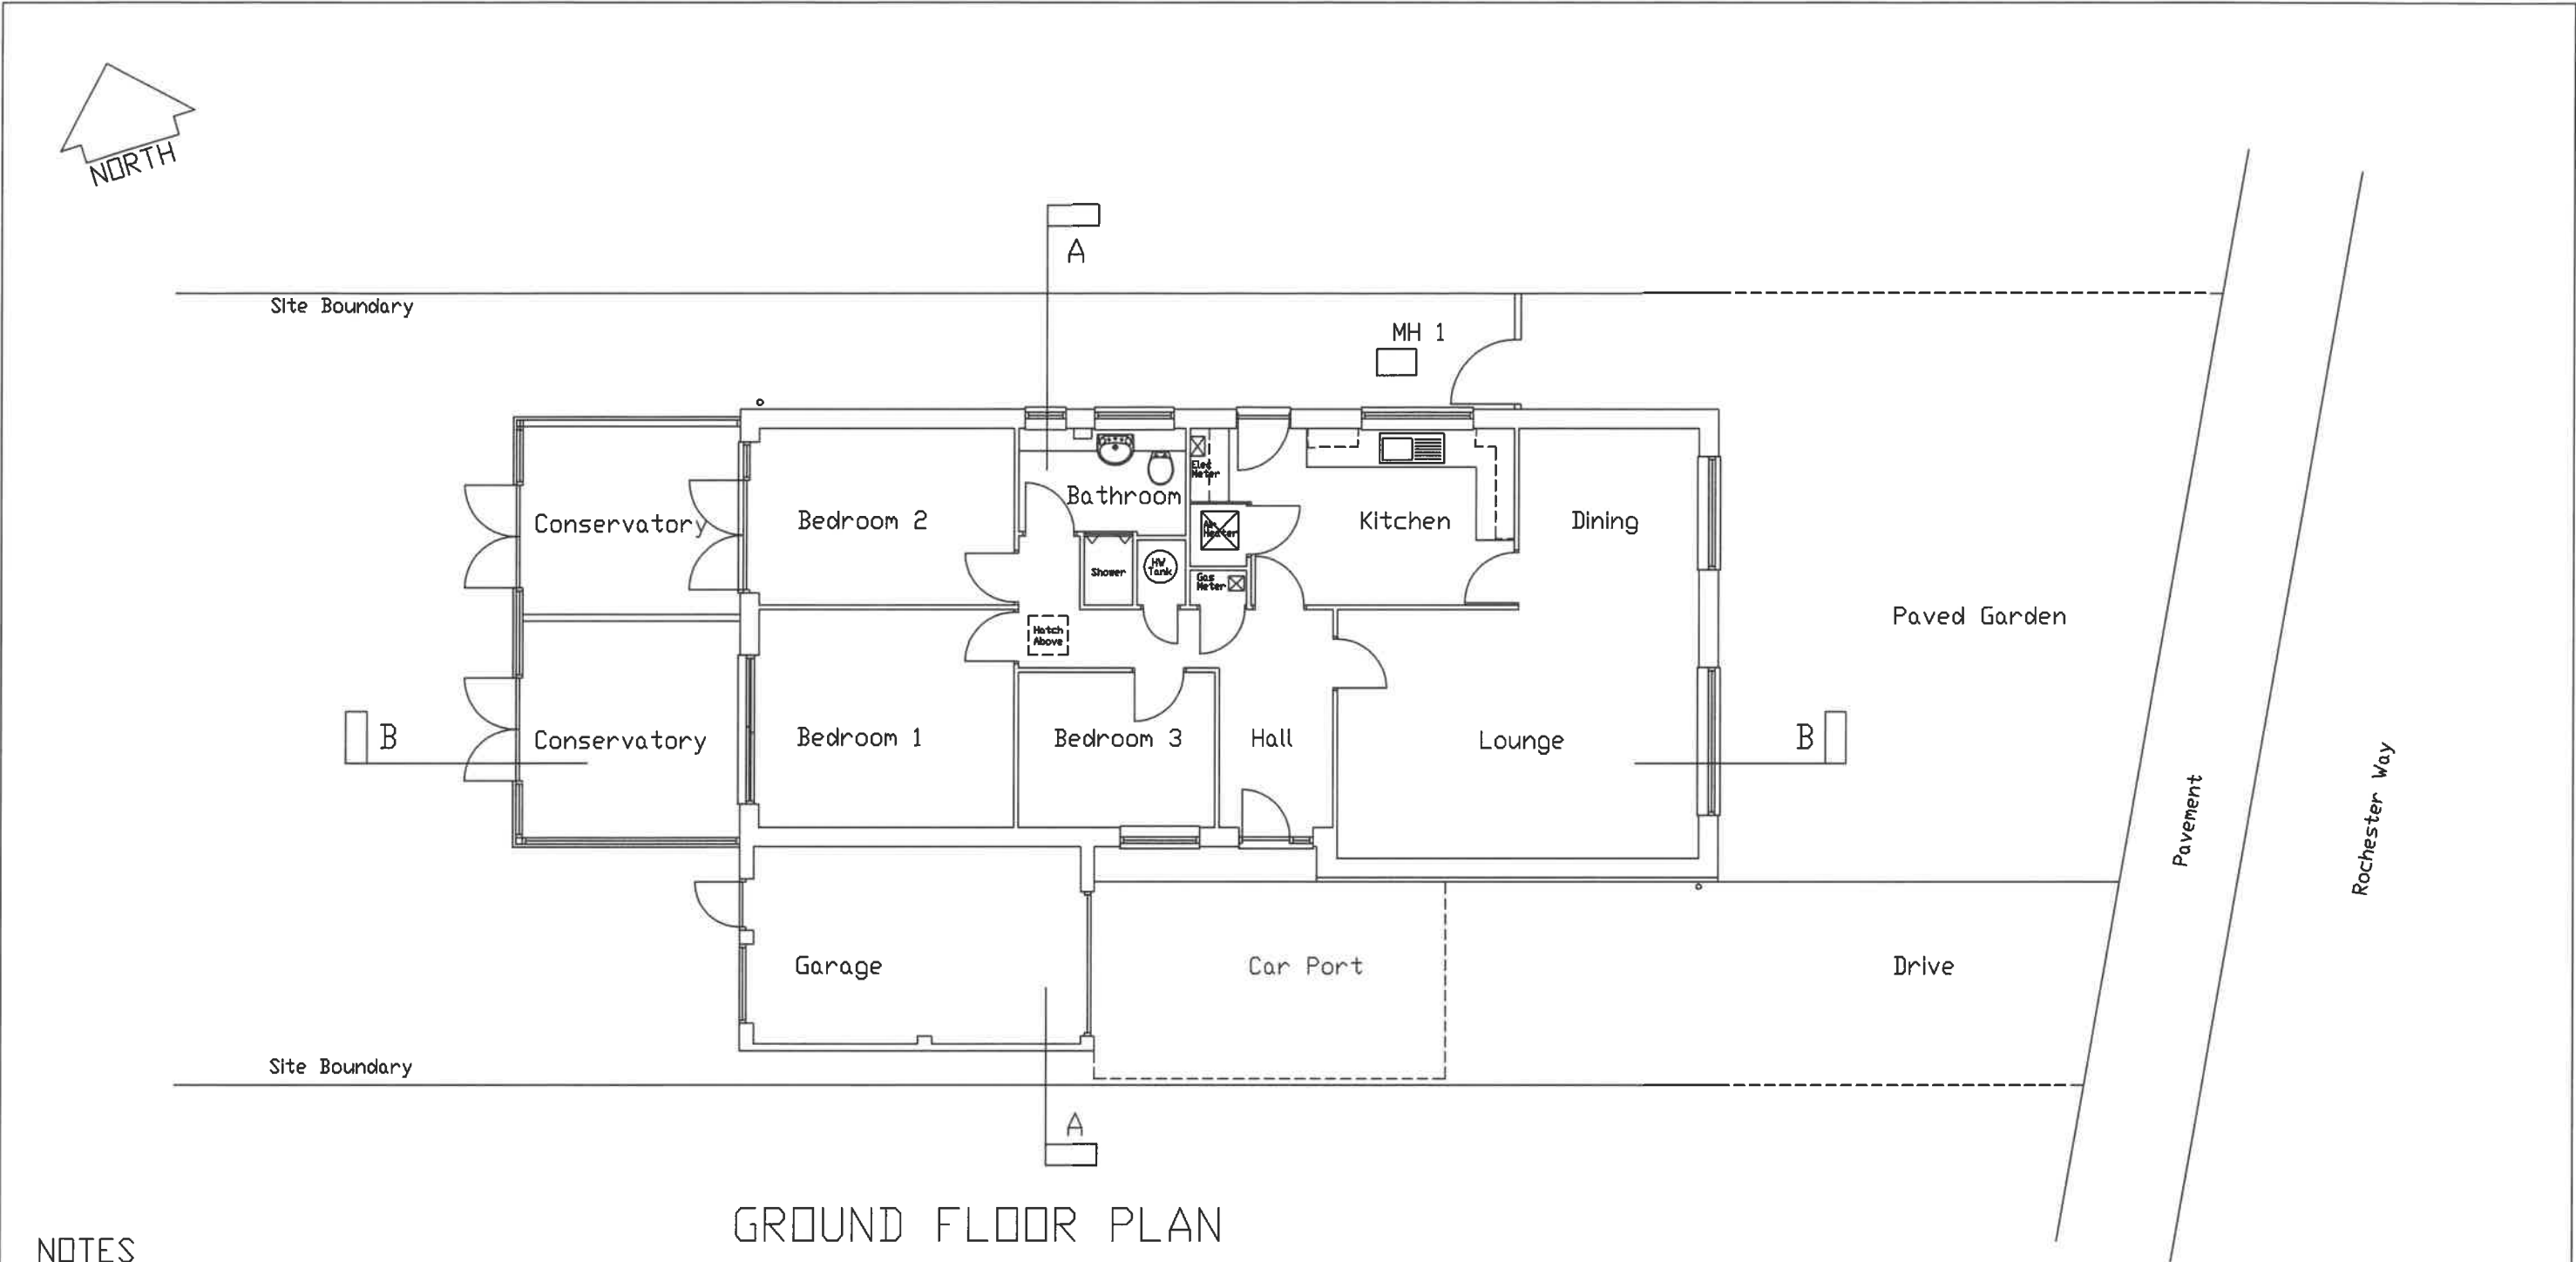

NOTES

Survey Information on this drawing relating to dimensions and areas is subject to verification

This drawing should be read in conjunction with drawings RBA.028/1001, 1003, 1004, 1005 and 1006

computer reference Frampton.1002	project Proposed Alterations to House at 6 Rochester Way, Bognor Regis West Sussex, PO21 3RD for Roz Frampton	scale 1:100	title Plan as Existing	job no. RBA.028 /	drwg no. 1002	rev
drawn by JTR		date AUG'19				