


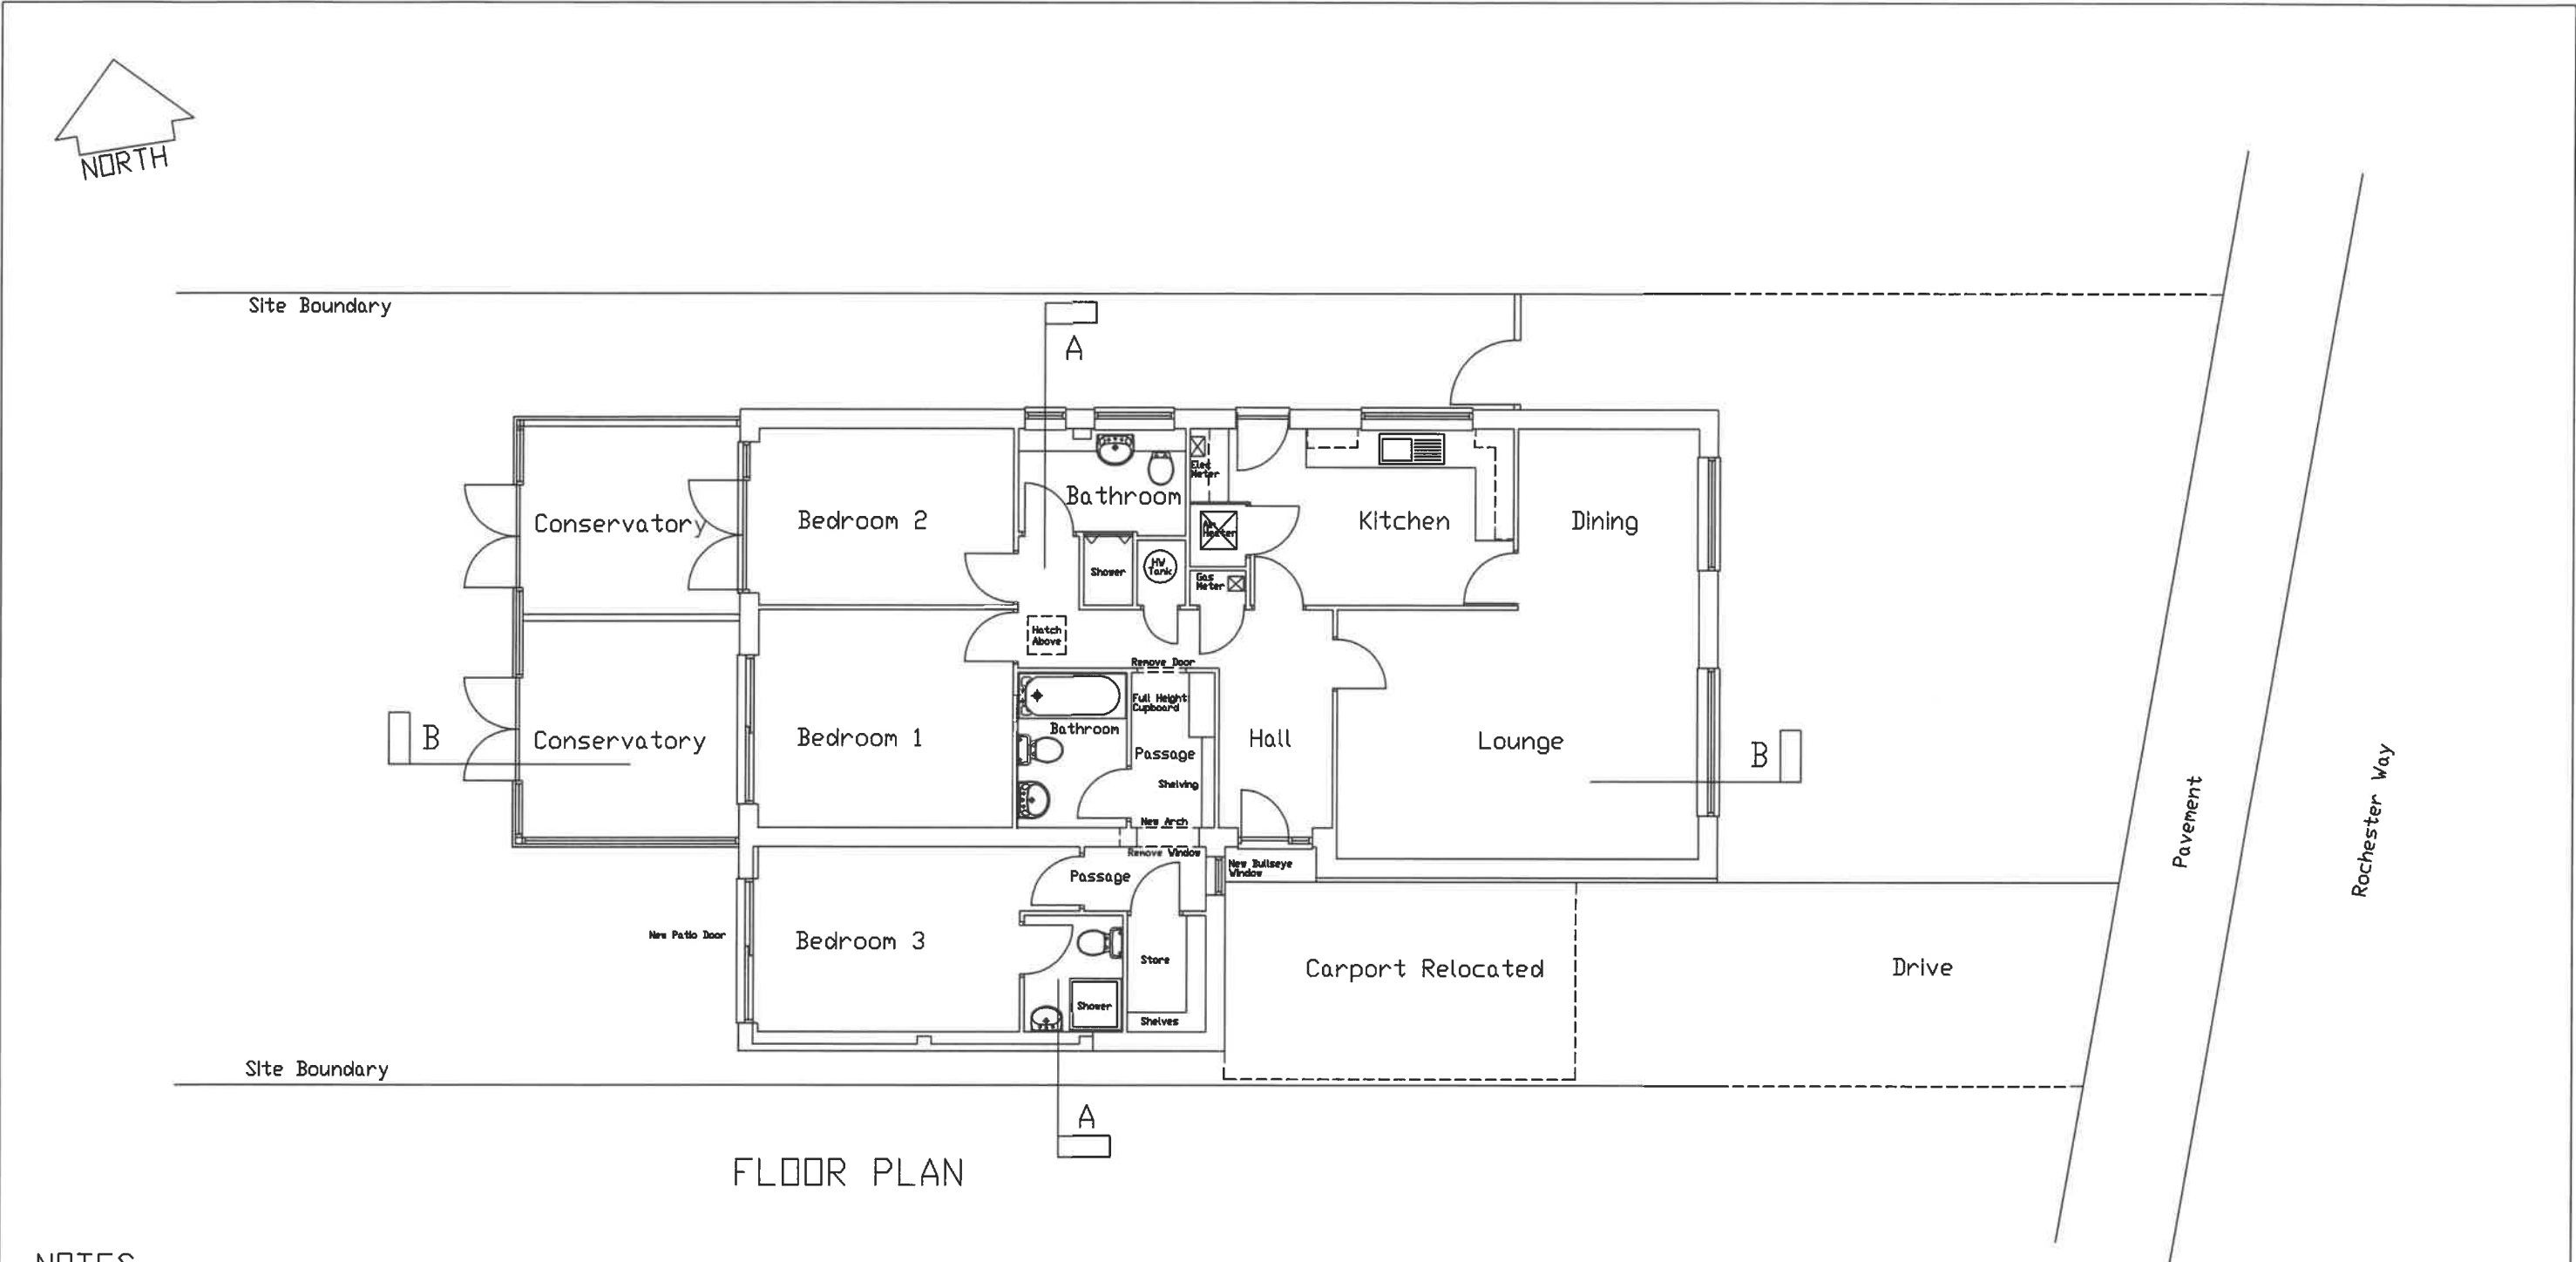

NOTES

Survey Information on this drawing relating to dimensions and areas is subject to verification

This drawing should be read in conjunction with drawings RBA.028/1001, 1002, 1003, 1005 and 1006

computer reference Frampton.1004	project Proposed Alterations to House at 6 Rochester Way, Bognor Regis West Sussex Roz Frampton	scale 1:100 date AUG'19	title Plan as Proposed	job no. RBA.028	drwg no. 1004	rev
-------------------------------------	--	----------------------------------	---------------------------	--------------------	------------------	-----