


PROPOSED GATES

Scale 1:100
When printed on A3
1 m

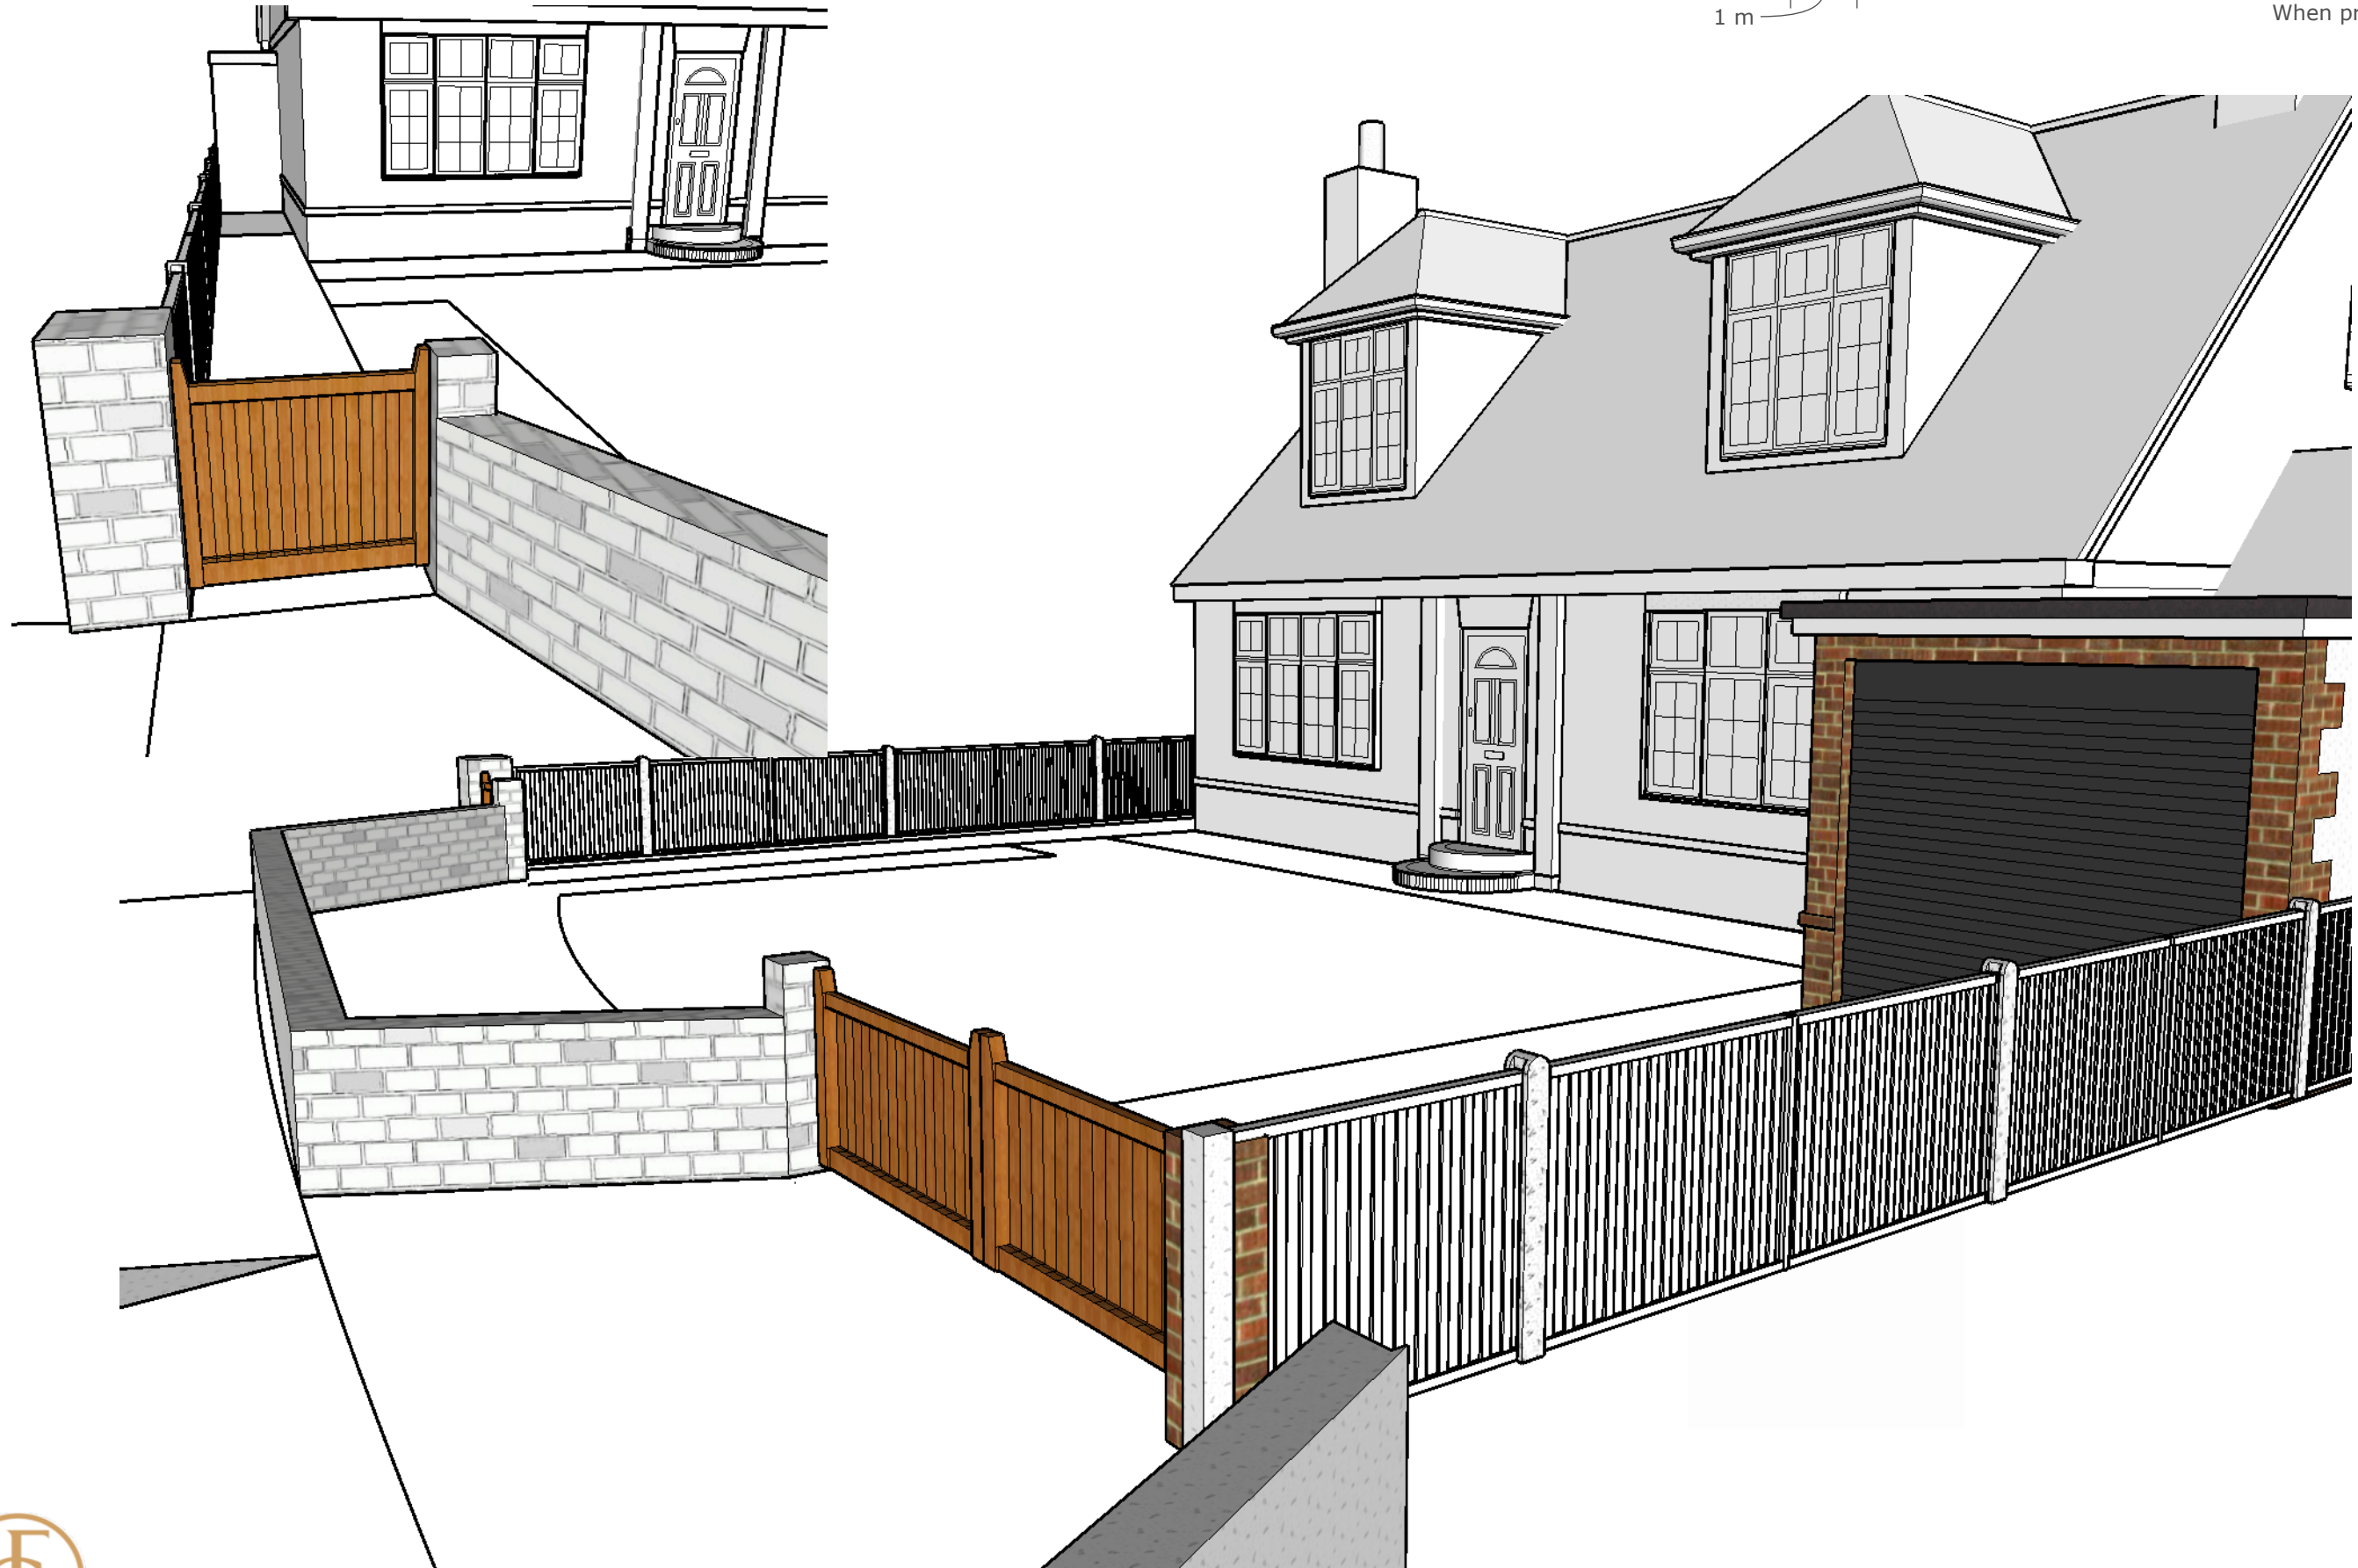

October 26, 2021

127 Nyewood Road, Aldwick | EXTENSION & REMODELLING

A 10

FGA LTD