

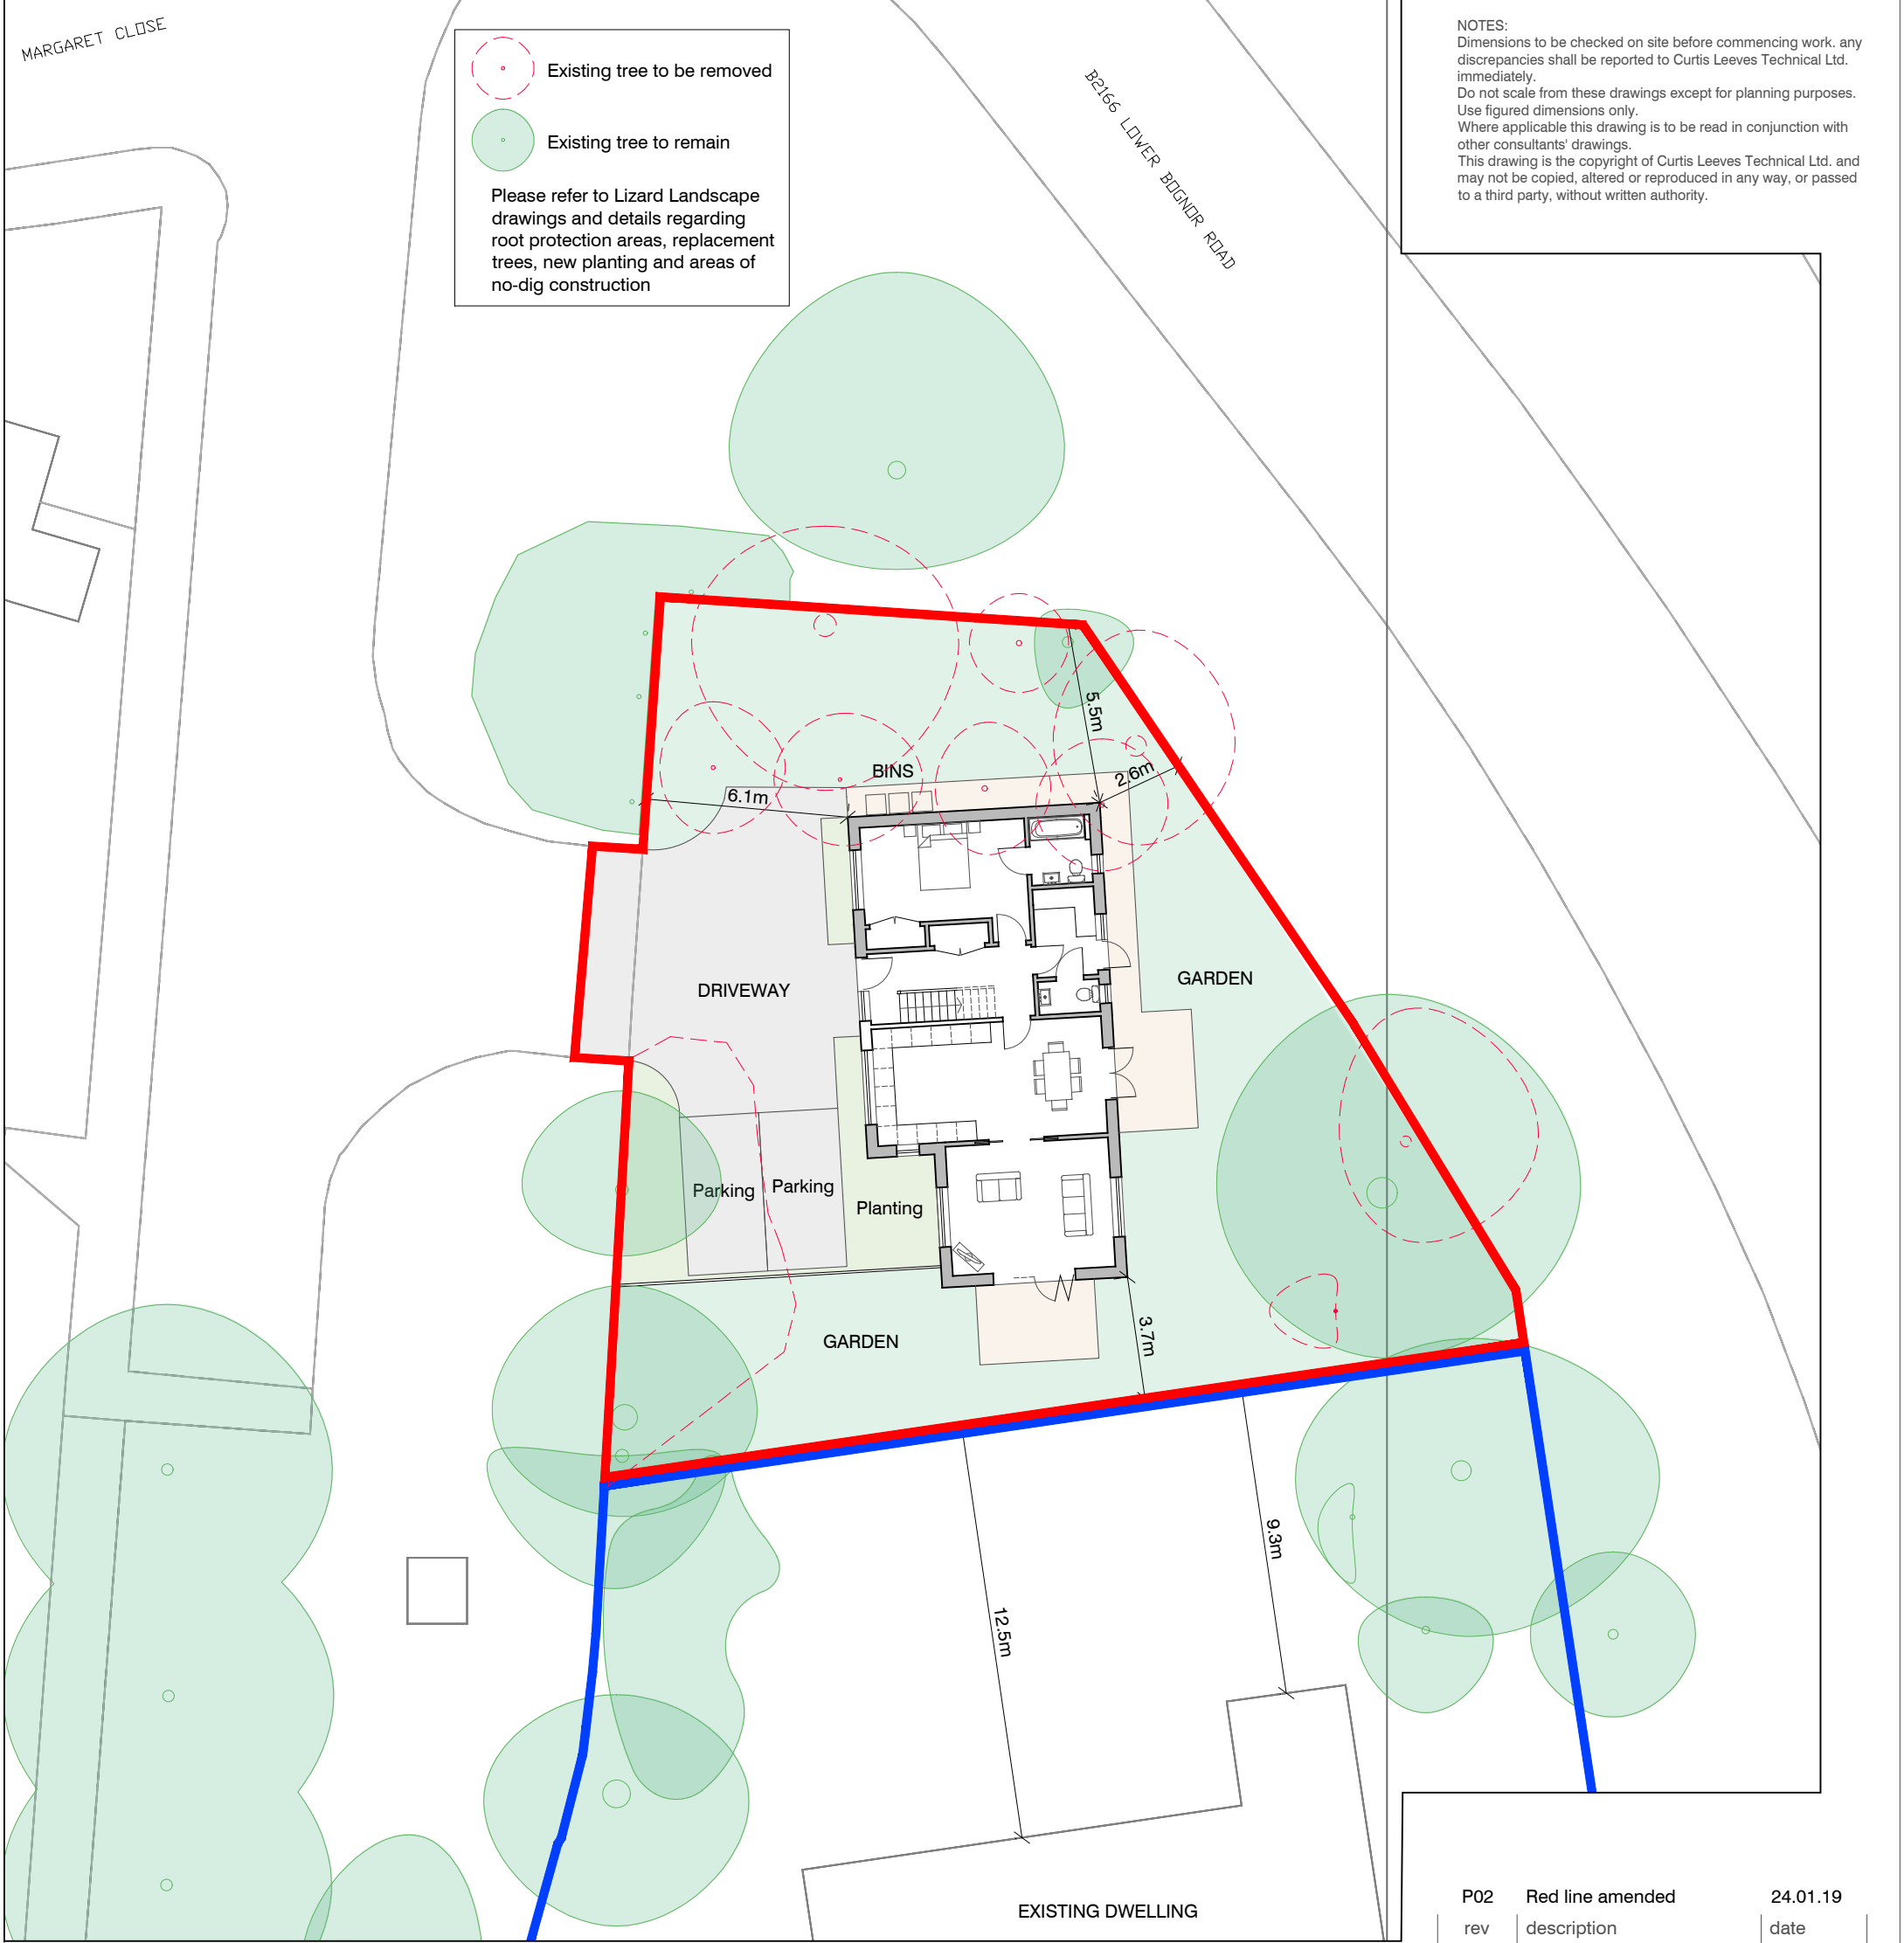



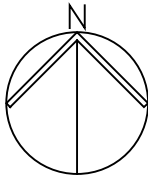


NOTES:
Dimensions to be checked on site before commencing work. any discrepancies shall be reported to Curtis Leeves Technical Ltd. immediately.
Do not scale from these drawings except for planning purposes. Use figured dimensions only.
Where applicable this drawing is to be read in conjunction with other consultants' drawings.
This drawing is the copyright of Curtis Leeves Technical Ltd. and may not be copied, altered or reproduced in any way, or passed to a third party, without written authority.

Block Plan
Scale 1:200

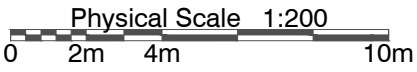

Location Plan
Scale 1:1250

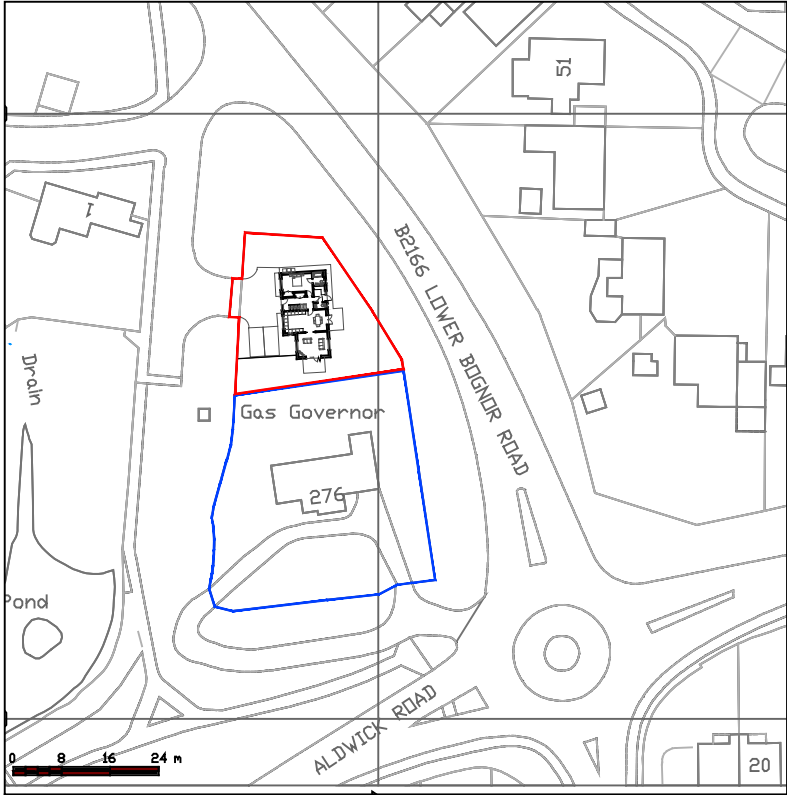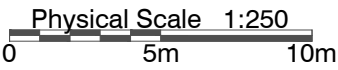

P02	Red line amended	24.01.19
rev	description	date
status		
PLANNING		



CURTIS LEEVES TECHNICAL LTD
01243 378070 | mail@cltechnical.co.uk

client			
Acuba Developments			
project			
Land to Rear of 276 Aldwick Road Bognor Regis			
title			
Location & Block Plan			
date	scale @ A3	drawn	chkd
Jan 2019	As shown	KWF	MRL
project no.	drawing no.	rev	
1814	P02	-	