


Road - Queensway

Road - Kingsway

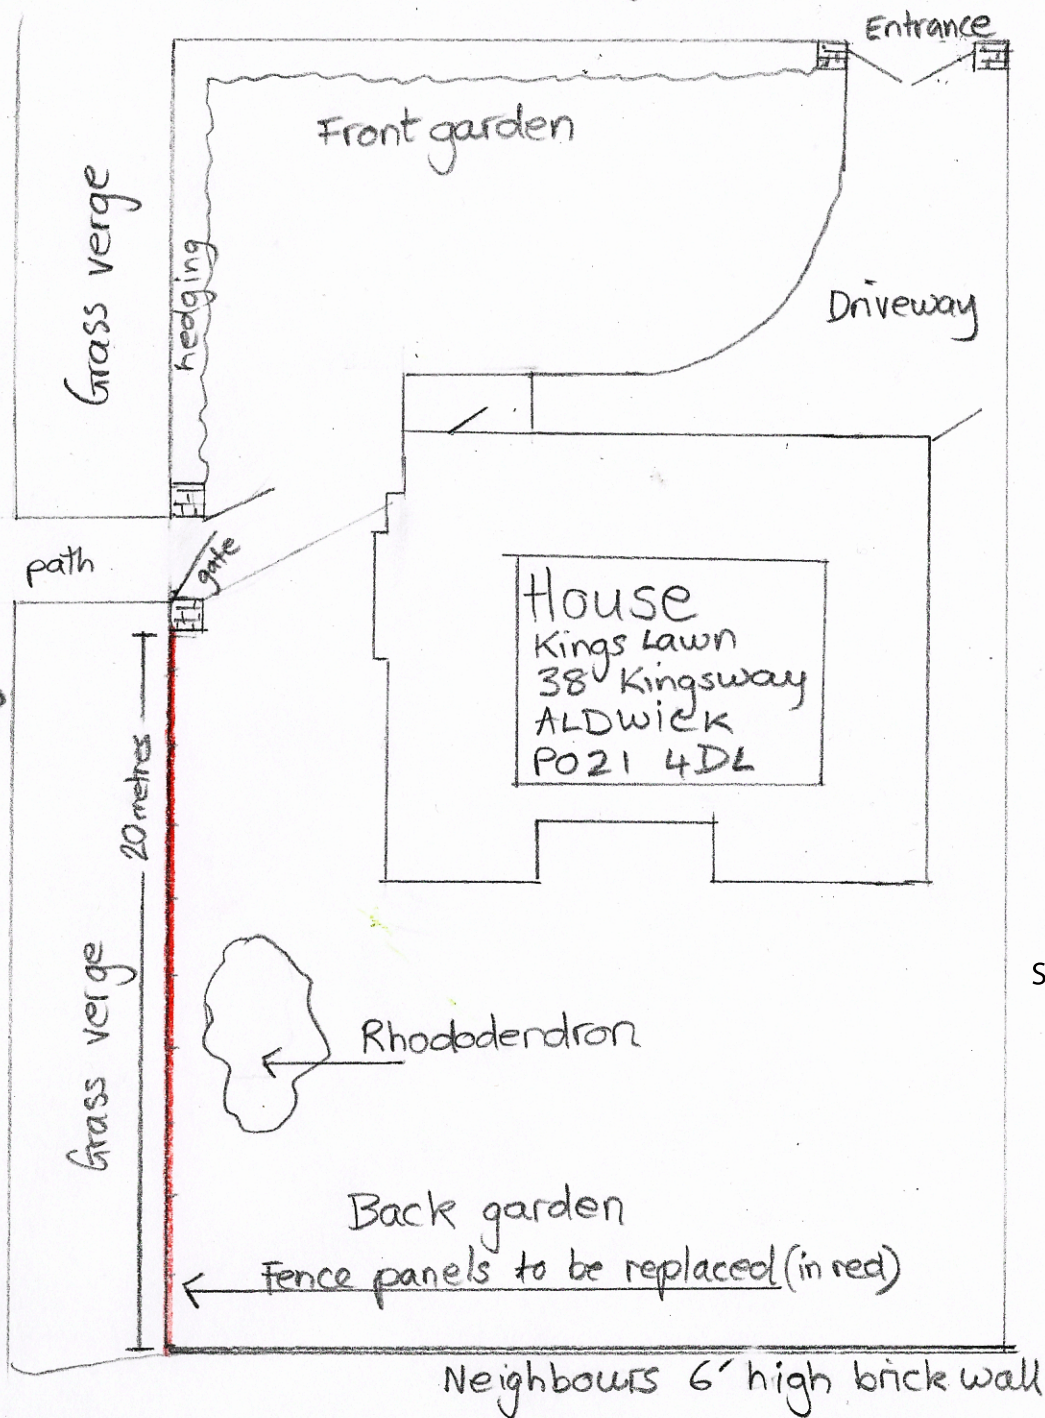

Scale 1:200 at A4 size

