


PROPOSED - view from garden of 38 Kingsway, Aldwick, PO21 4DL

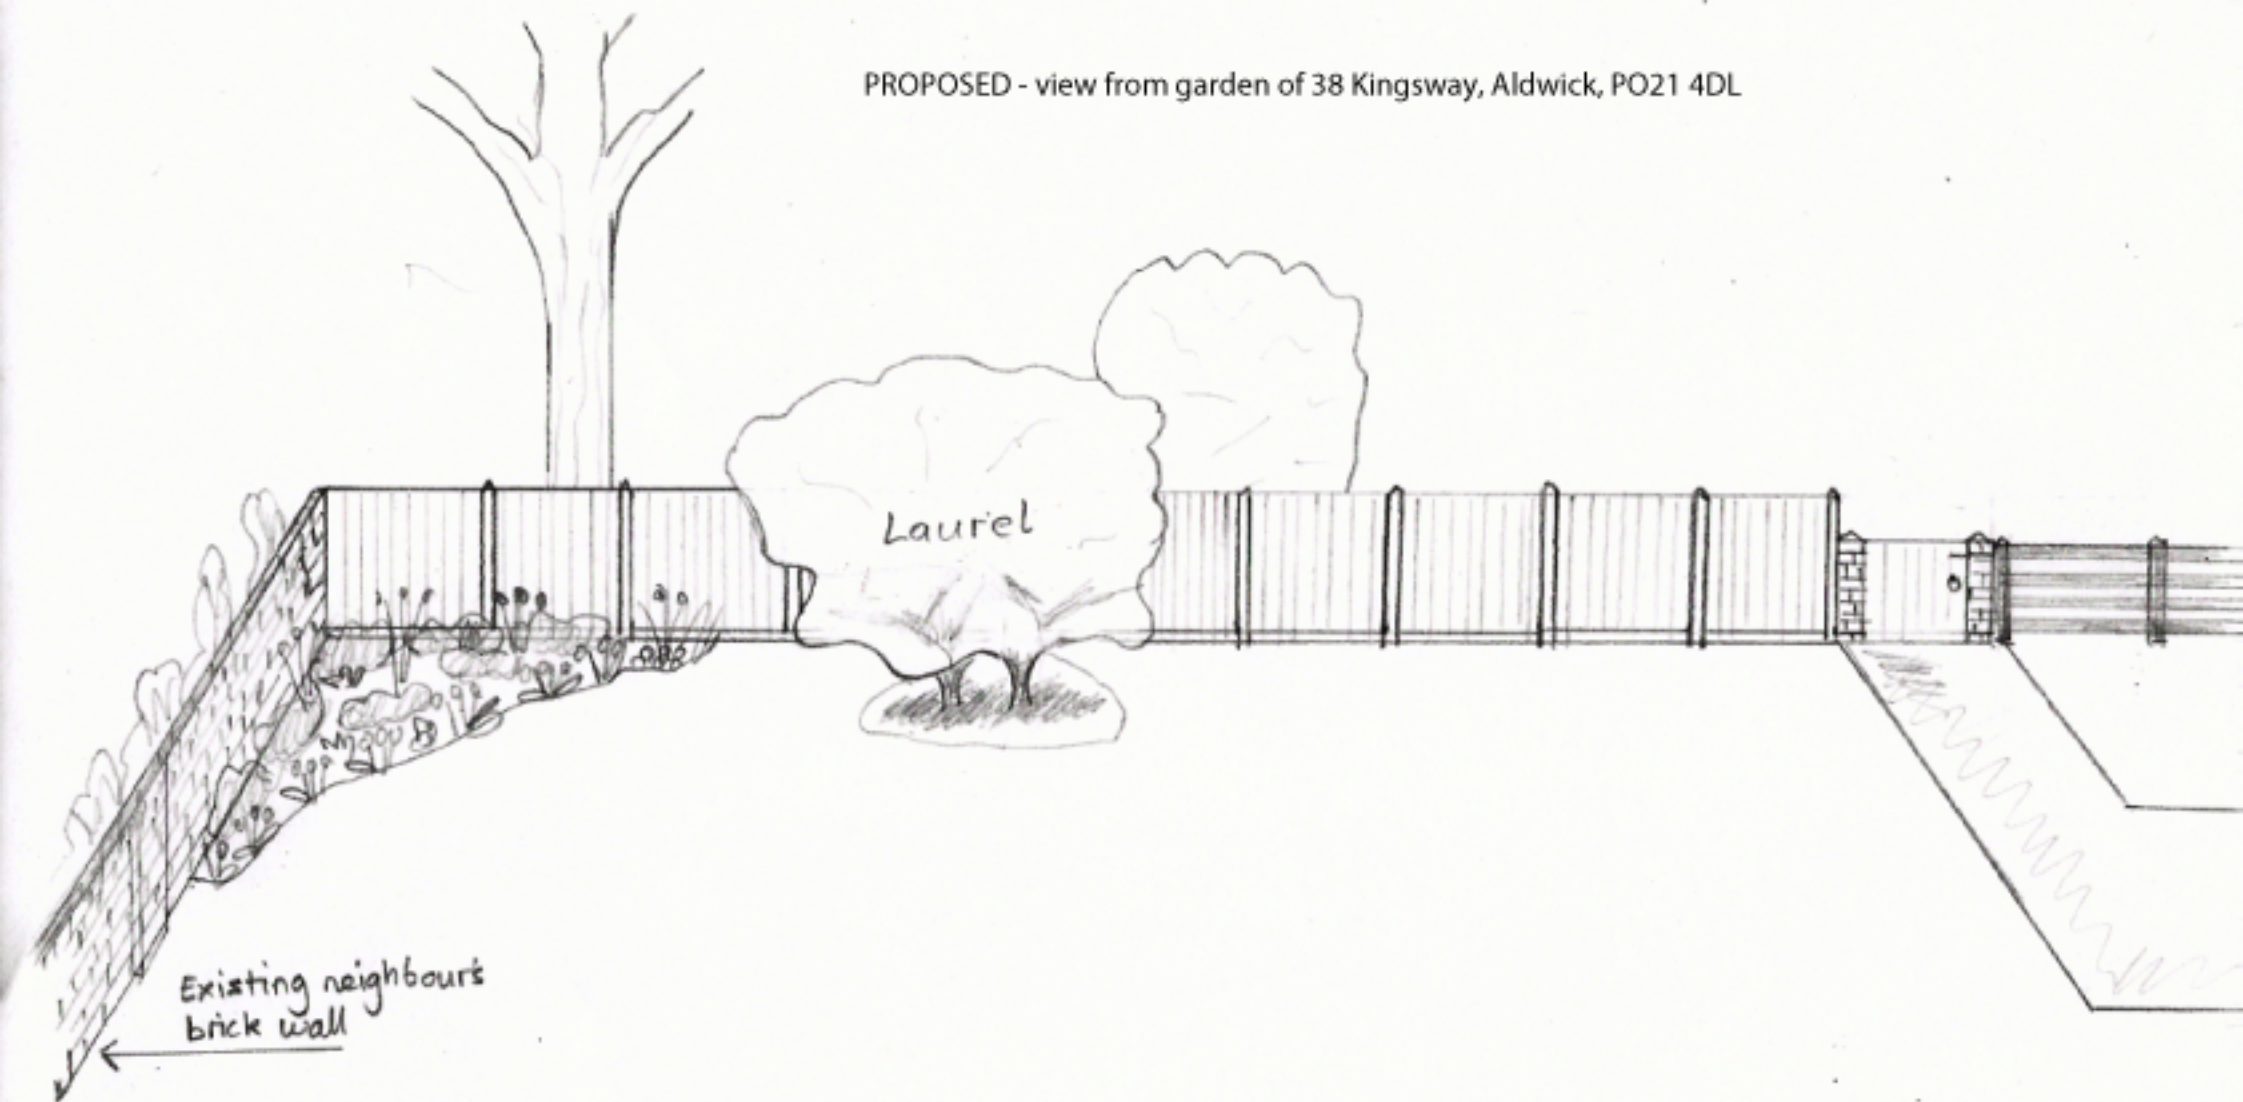

5 metres

