


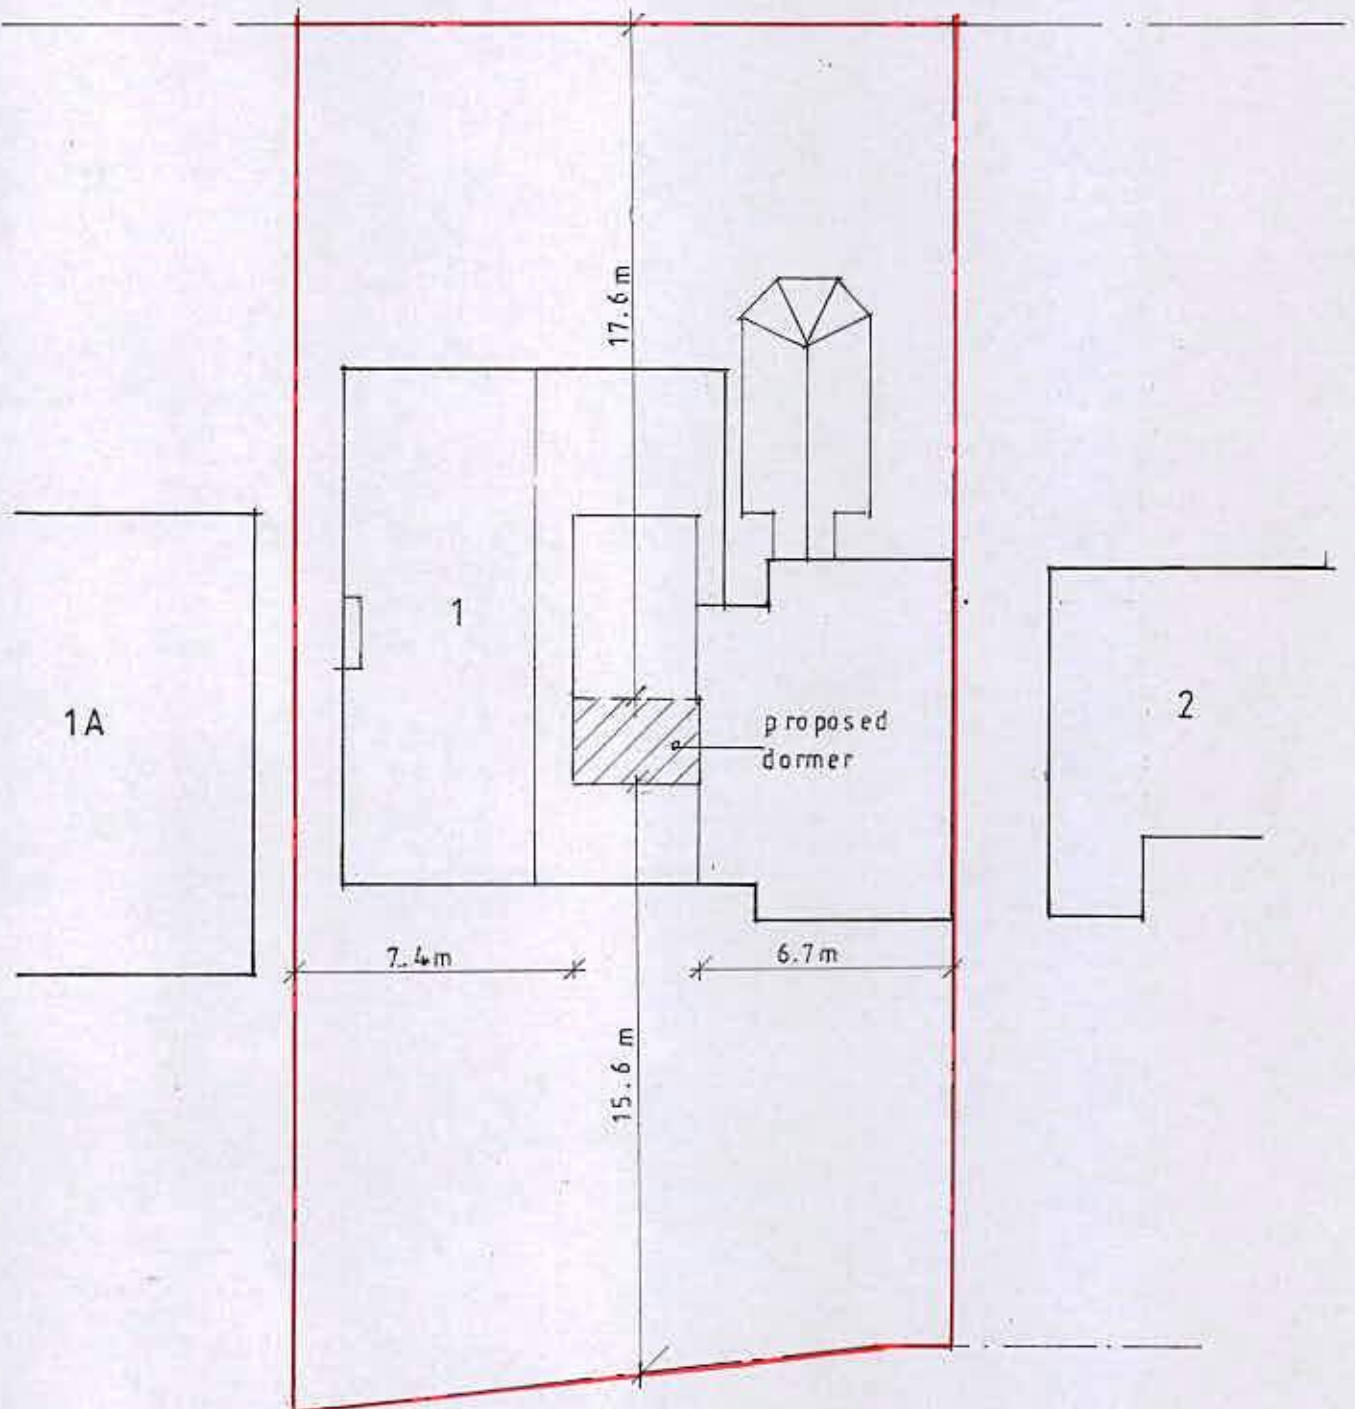

Tithe Barn Close

Site and Block Plan

**Sussex Building
Surveyors Ltd**

1 Tithe Barn Close,
Aldwick Bay Estate
Bognor Regis,
West Sussex,
PO21 4EY

**Proposed Dormer
Extension.**

Site & Block Plan.

Scale: 1:200 Paper: A4

Date: September 2013

Proj No: SBS/138/06A

All dimensions to be checked on site
Do not scale except for planning purposes.