



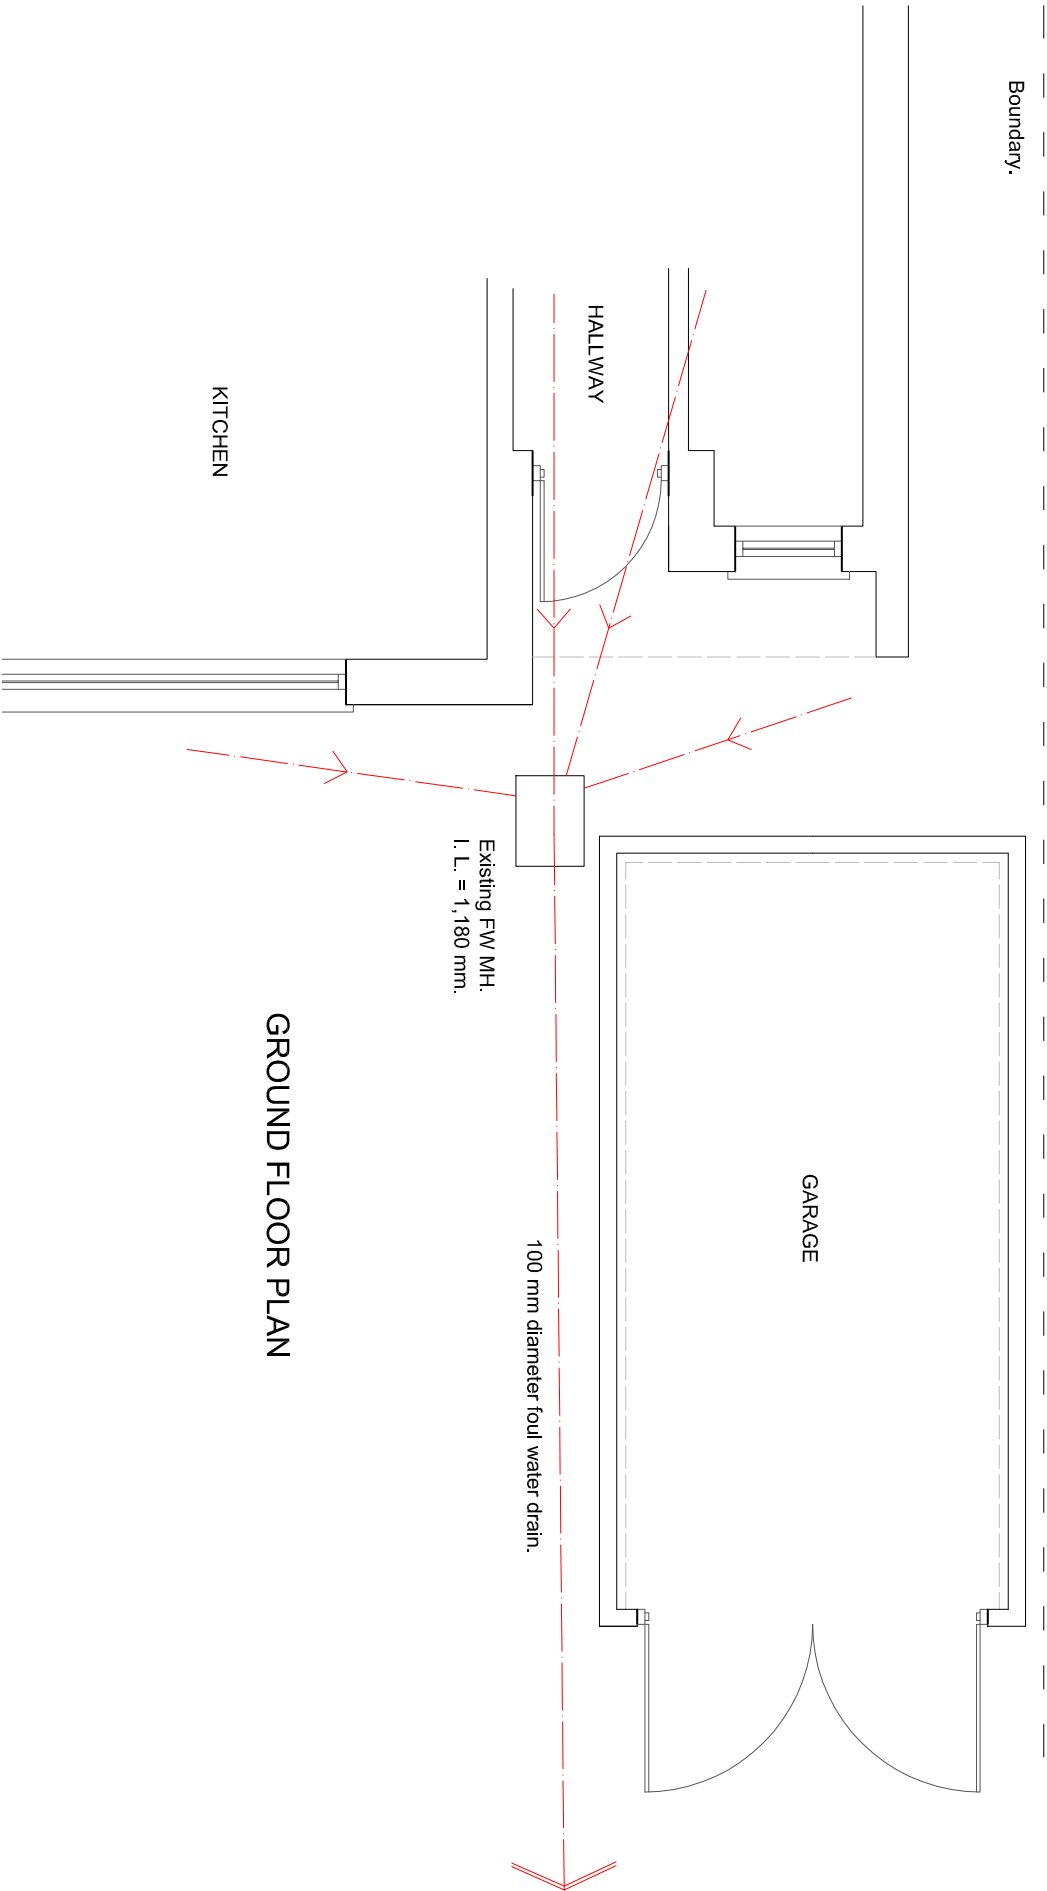


GROUND FLOOR PLAN

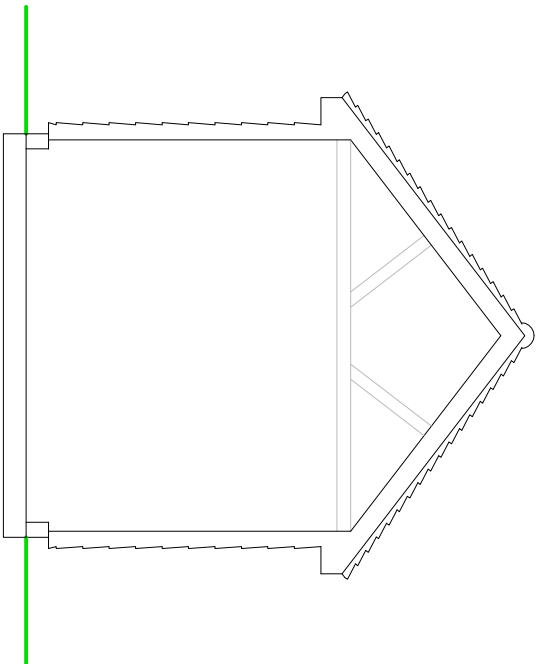


CROSS SECTION

NOTES


ROOF - Plain clay tiles with matching hip and ridge tiles.
WALLS - Stained Elm waney lap boarding.

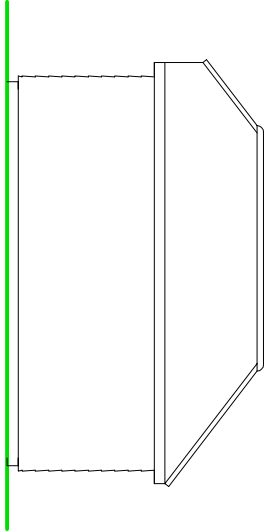


SIDE ELEVATION

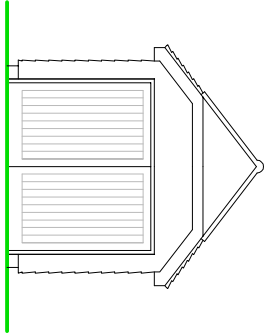


FRONT ELEVATION

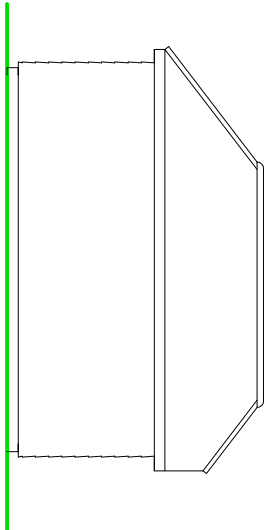

SIDE ELEVATION

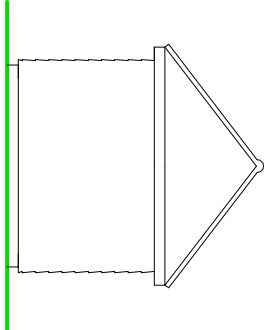

REAR ELEVATION

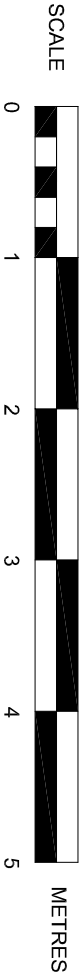

EXISTING GARAGE DETAILS

SUSSEX BUILDING CONSULTANCY LIMITED	
19 A'BECKETTS AVENUE, ALDWICK, BOGNOR REGIS, WEST SUSSEX.	
SCALE - 1/50 & 100 REV - DATE - 07/09/2017	
 LABC partner	3 NORTHCOTE ROAD BOGNOR REGIS PO21 5LZ TEL/FAX - (01243) 861379