



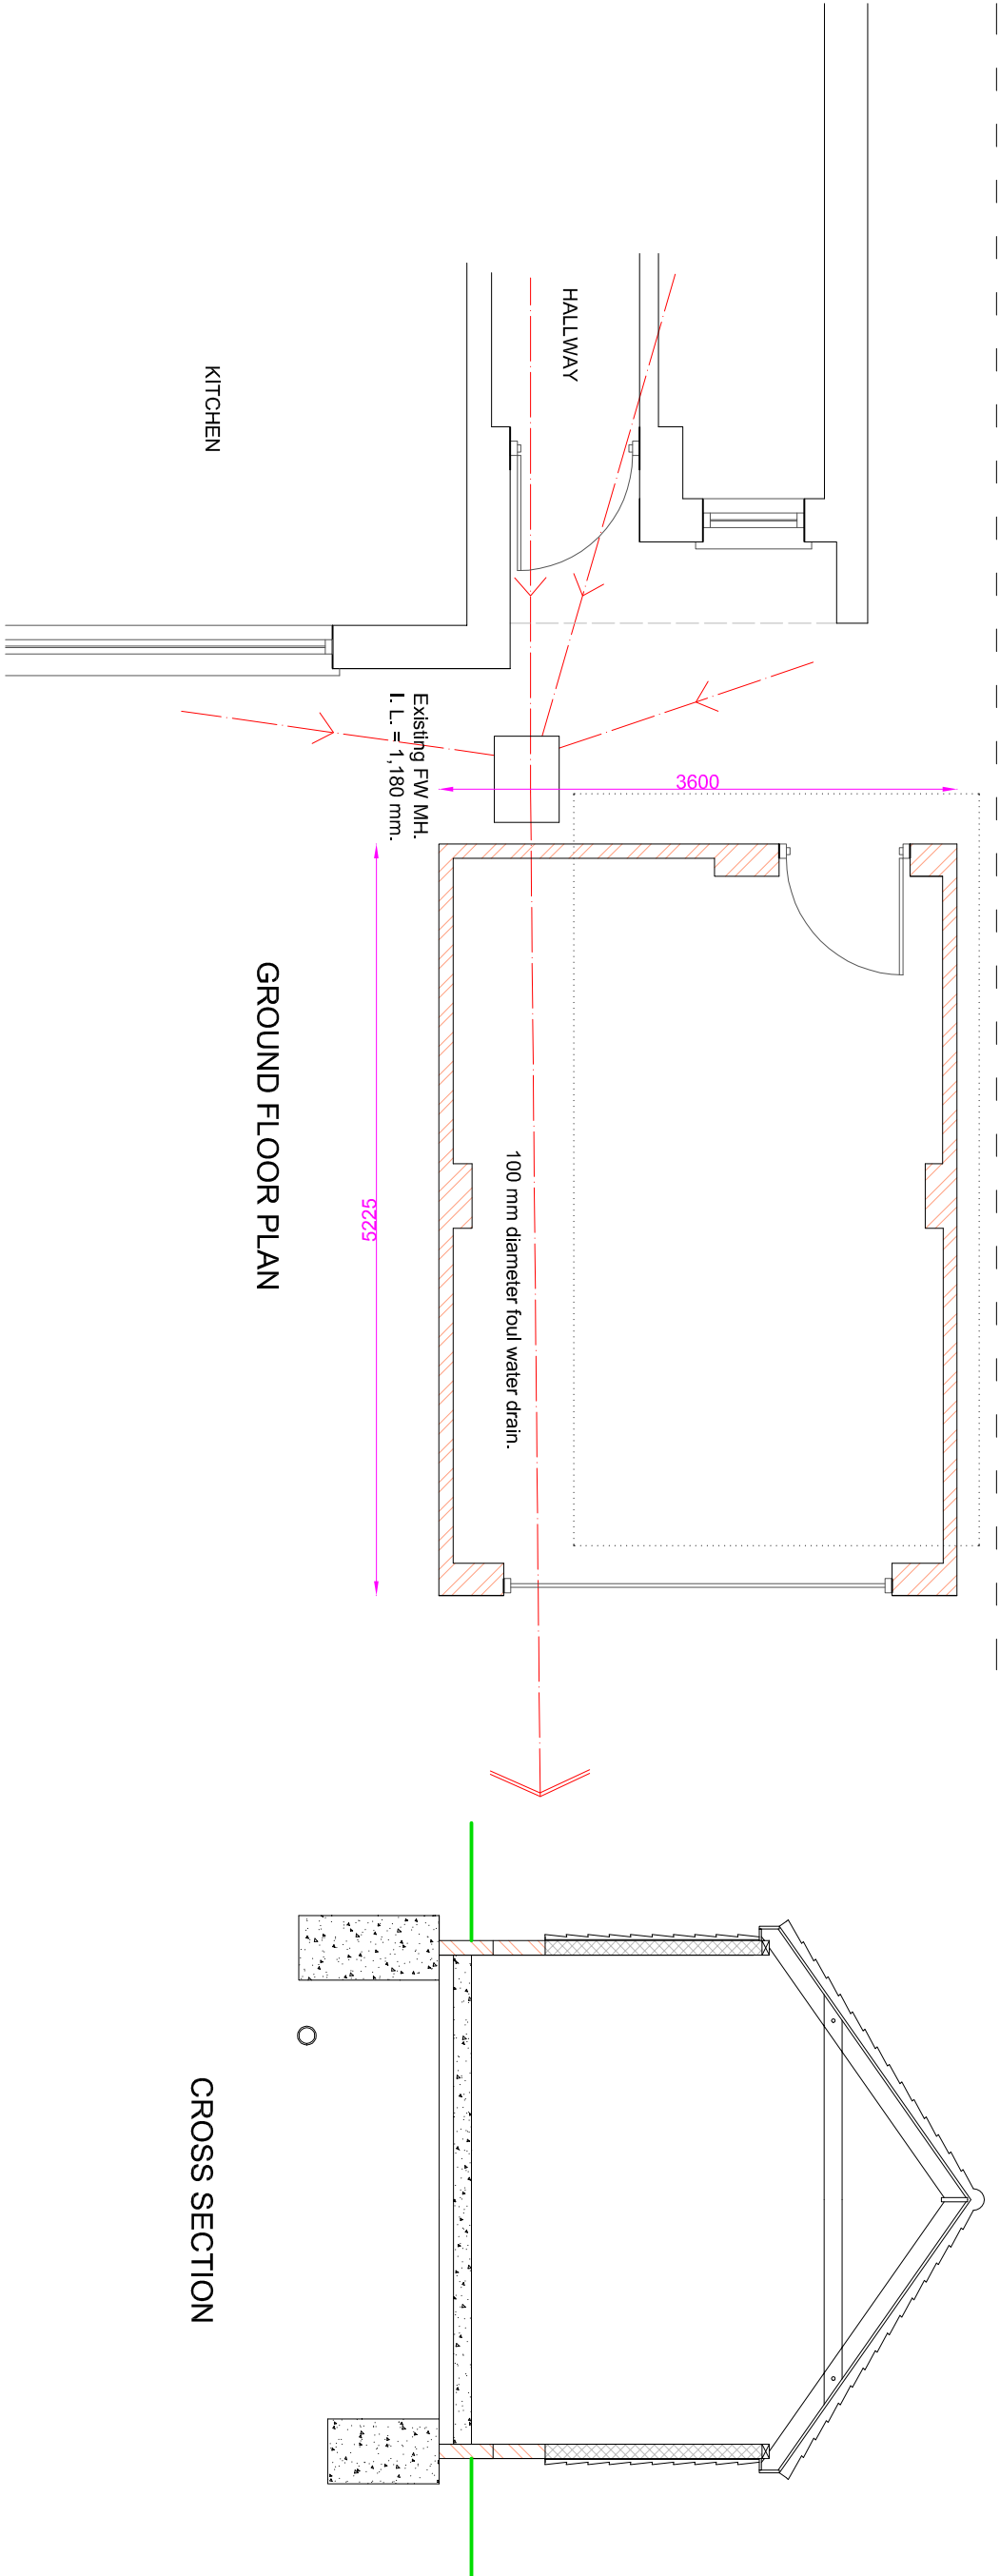

GROUND FLOOR PLAN

CROSS SECTION

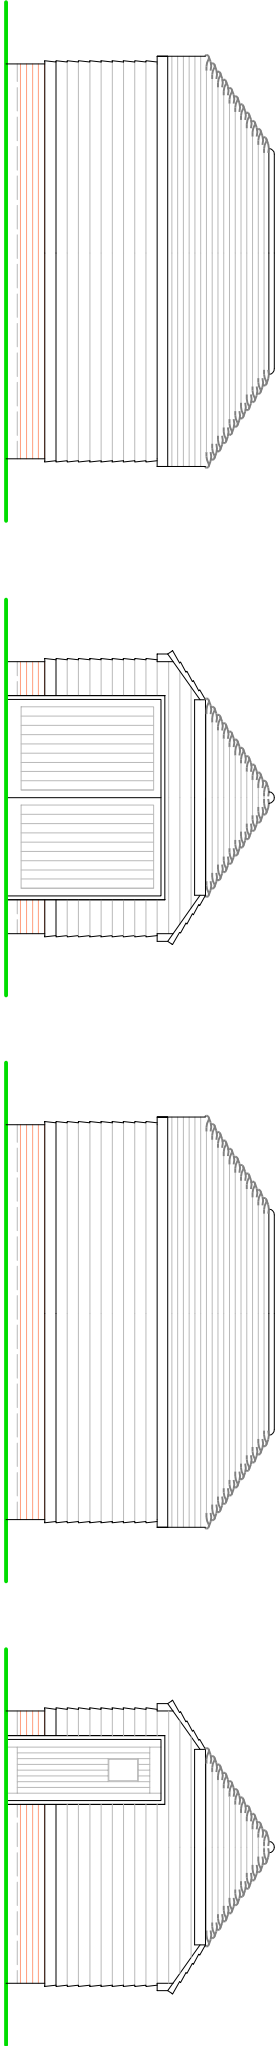

SIDE ELEVATION


FRONT ELEVATION

SIDE ELEVATION

REAR ELEVATION

NOTES

- ROOF - Plain clay tiles with matching hip and ridge tiles.
- WALLS - Non combustible timber effect cladding and face brick plinth to match the main house.
- DOORS - Wooden doors to client choice and design.

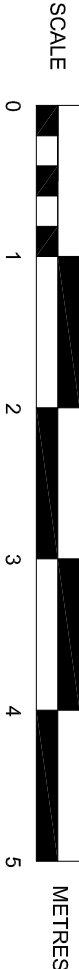

PROPOSED GARAGE DETAILS

SUSSEX BUILDING CONSULTANCY LIMITED

19 A BECKETTS AVENUE, ALDWICK,
BOGNOR REGIS, WEST SUSSEX.

SCALE - 1/50 & 100 REV - A DATE - 18/09/2017

LABC partner

3 NORTHGOTE ROAD
BOGNOR REGIS
PO21 5LZ

TEL/FAX - (01243) 861379