



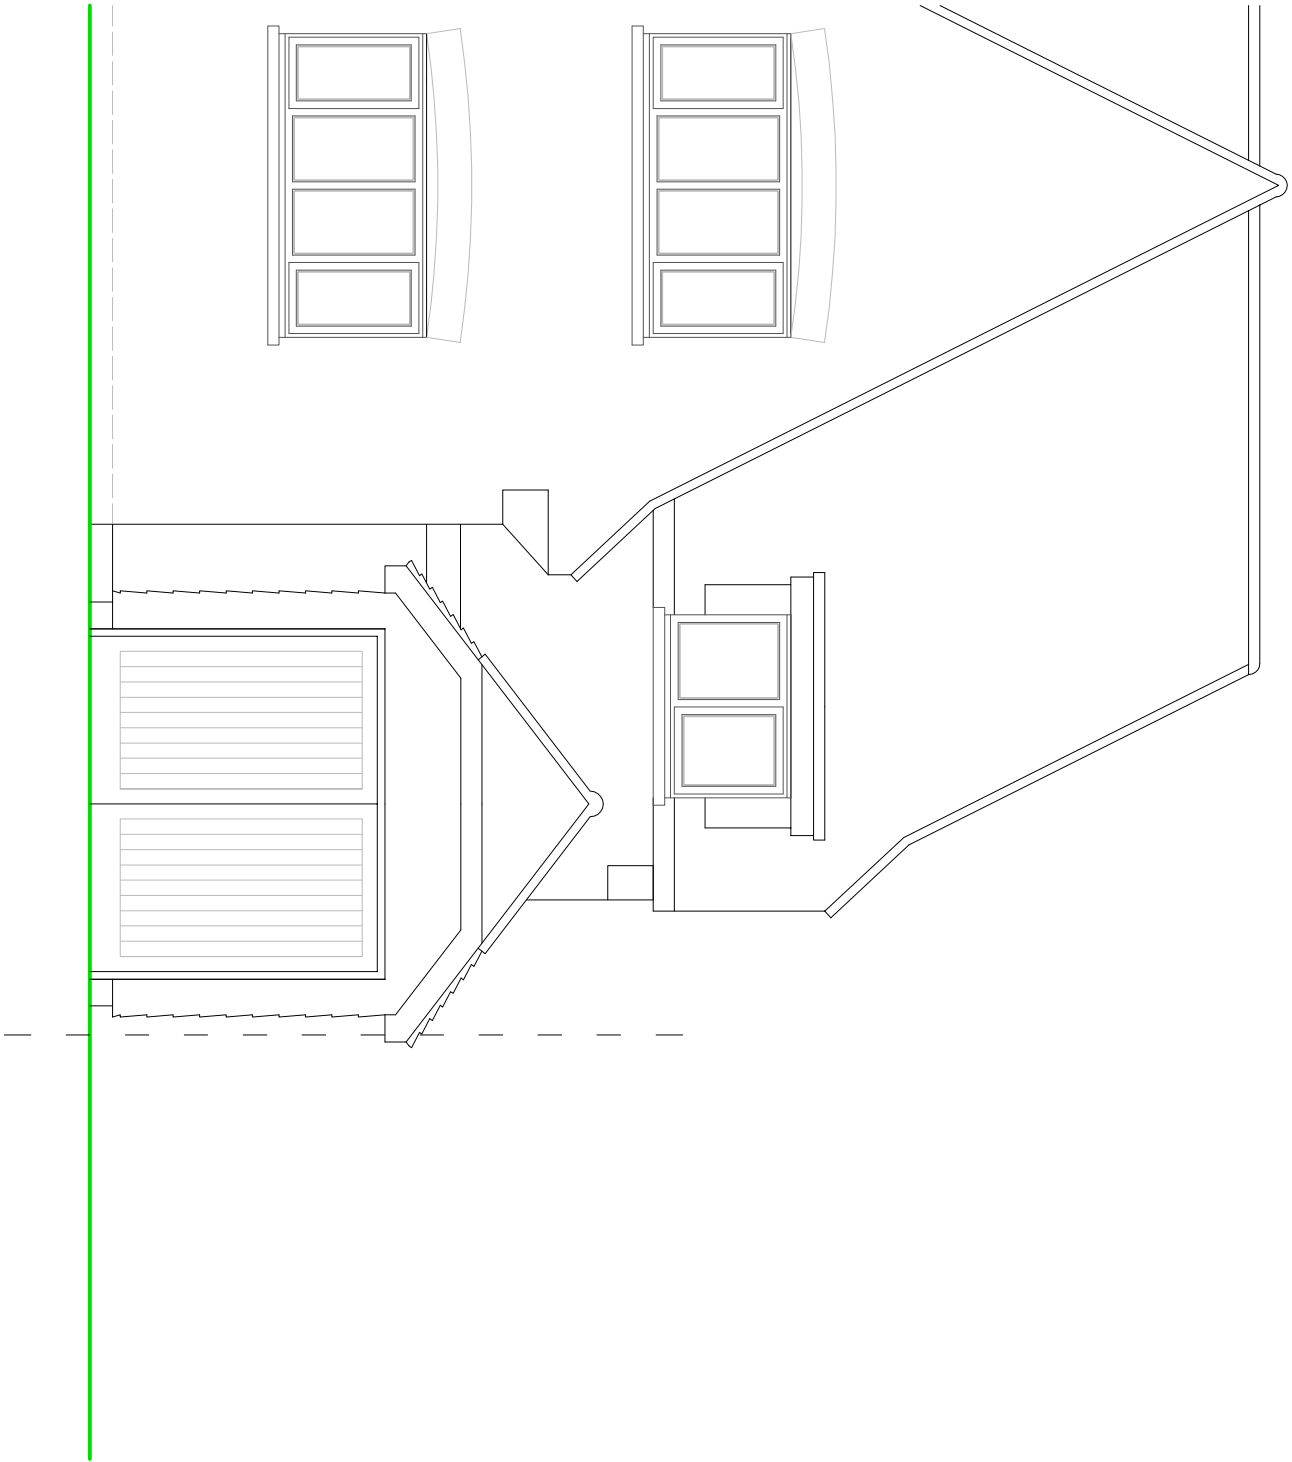

EXISTING FRONT ELEVATION

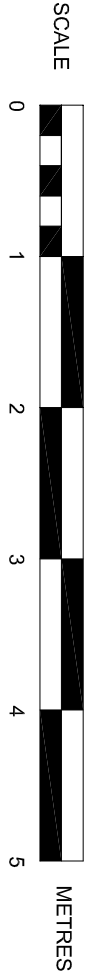

SUSSEX BUILDING CONSULTANCY LIMITED 19 ABECKETTS AVENUE, ALDWICK, BOGNOR REGIS, WEST SUSSEX. SCALE - 1/50 & 100 REV - DATE - 13/09/2017	 3 NORTHCOTE ROAD BOGNOR REGIS PO21 5LZ TEL/FAX - (01243) 861379
---	--