



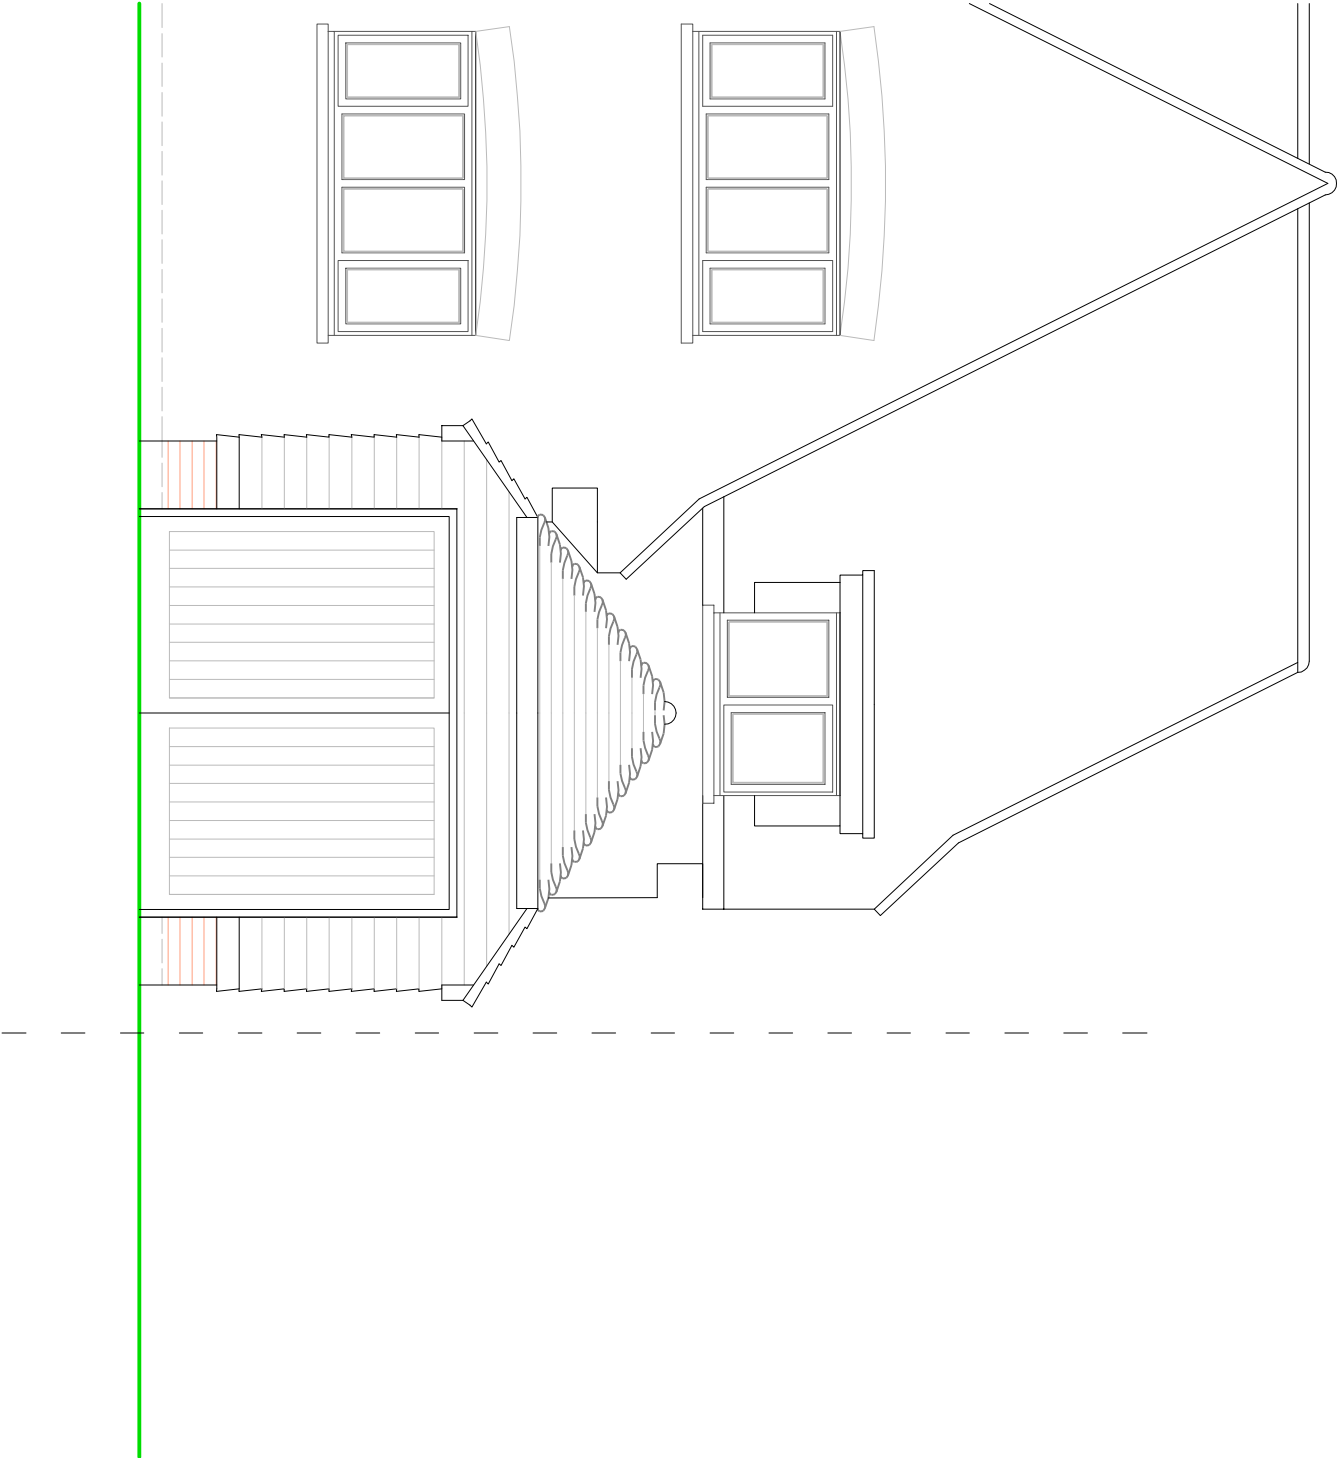

PROPOSED FRONT ELEVATION

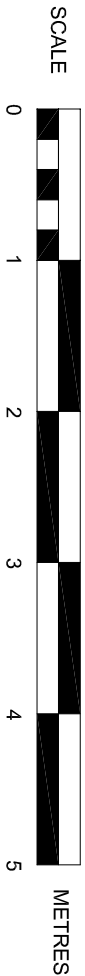

SUSSEX BUILDING CONSULTANCY LIMITED	
19 ABECKETTS AVENUE, ALDWICK, BOGNOR REGIS, WEST SUSSEX.	
SCALE - 1/50 & 100 REV - DATE - 14/09/2017	
 LABC partner	3 NORTHCOOTE ROAD BOGNOR REGIS PO21 5LZ TEL/FAX - (01243) 861379